


116 KEYS - DUAL BRAND						
FLOOR	STAYBRIDGE	STAYBRIDGE ACC	HIX	HIX ACC	FLOOR AREA	TOTAL
FIRST	13	1	0	0	14,788	14
SECOND	15	1	17	1	14,614	34
THIRD	15	1	17	1	14,614	34
FOURTH	15	1	17	1	14,614	34
TOTAL	58	4	51	3	58,610	116
	53.45%	53.45%	46.55%	46.55%		100%

 **MATRIX**
1" = 1'-0"

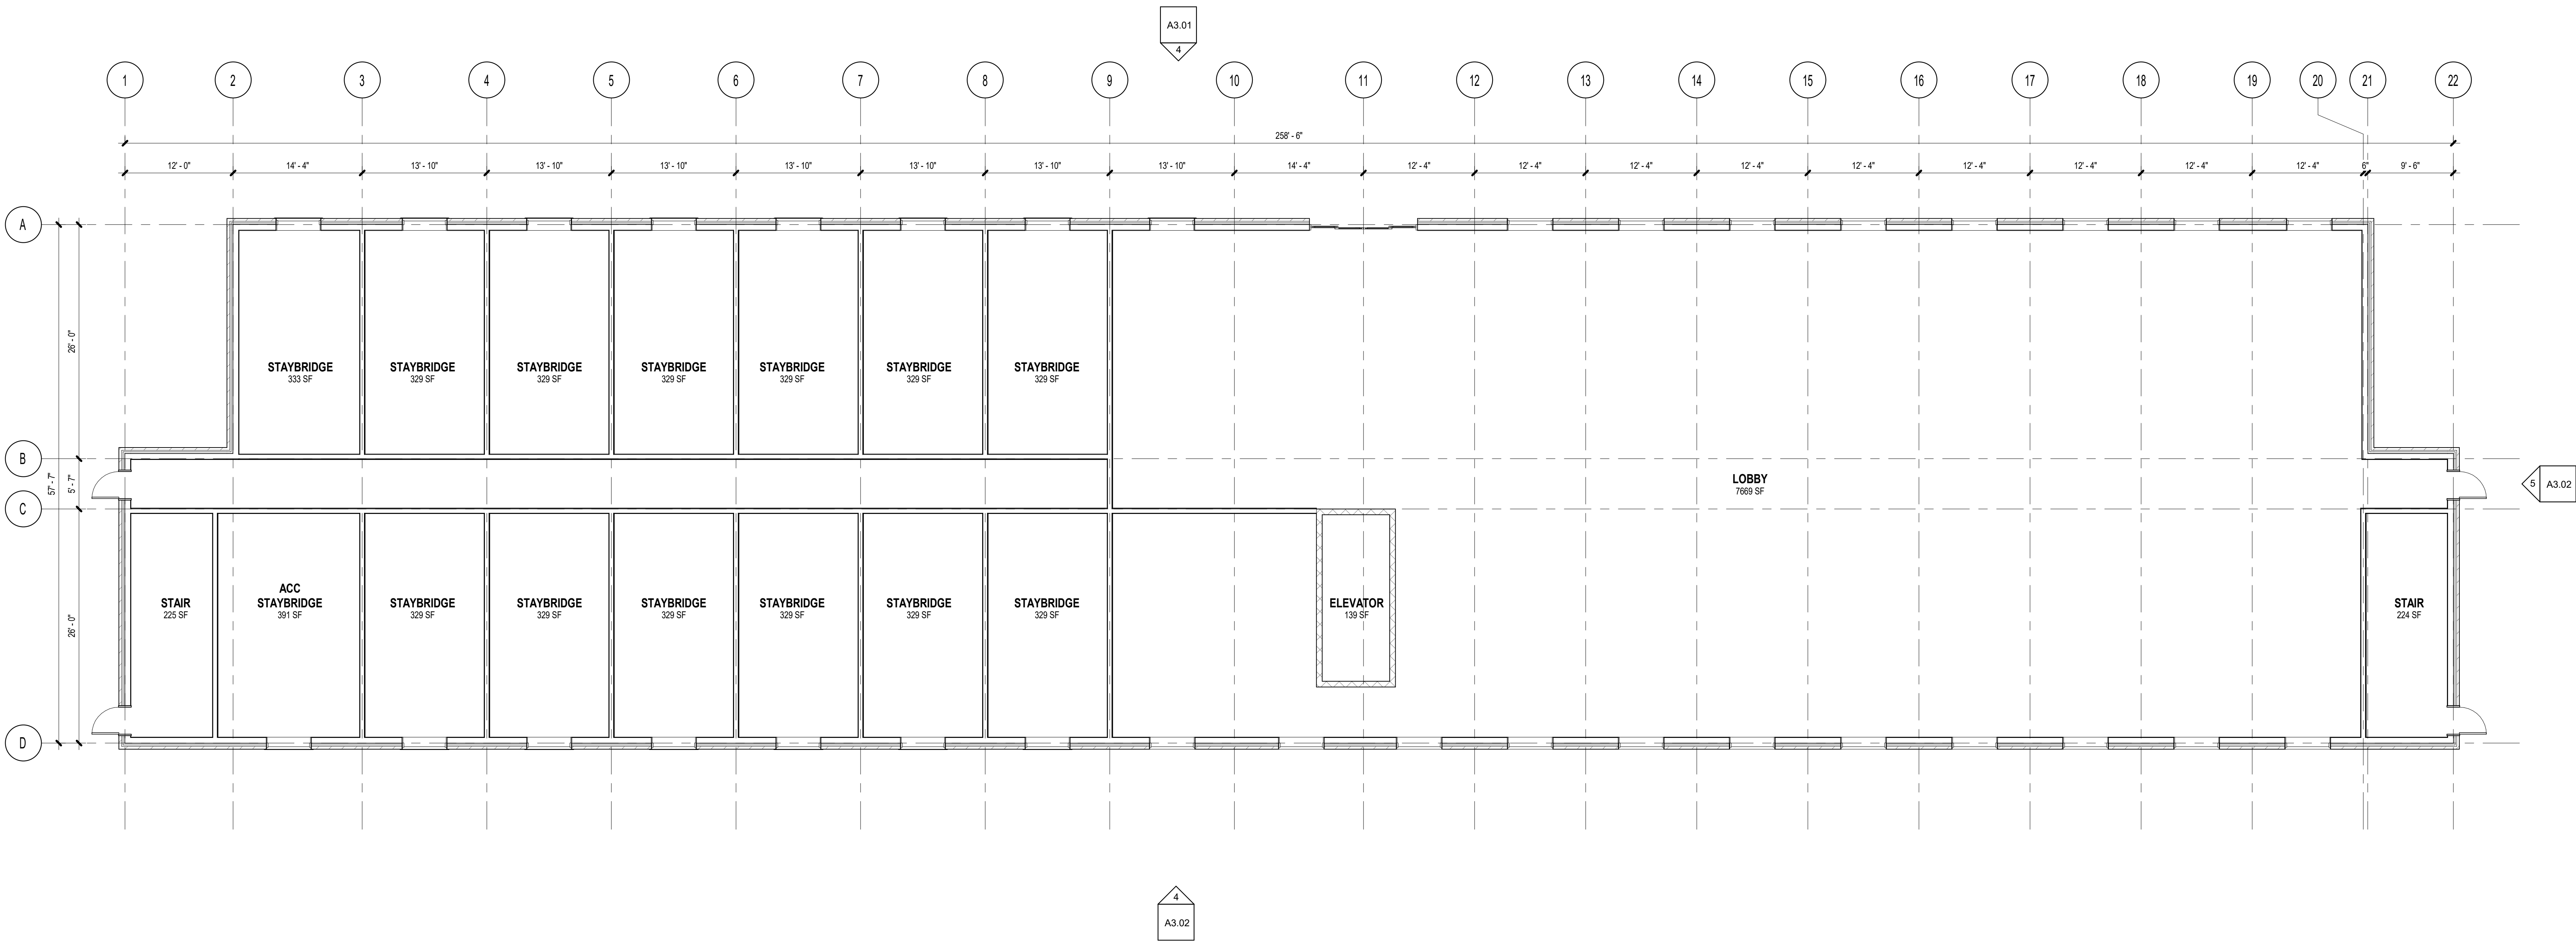

1 OVERALL FIRST FLOOR PLAN
1/8" = 1'-0"



STAYBRIDGE / HIX - CONCORD
MANCHESTER STREET
CONCORD, NH

[illegible]

NOT FOR
CONSTRUCTION

Architect:	JTD
Drawn By:	JTD
Project No.:	XXX
Copyright:	2024 XSS HOTELS

Drawing Sheet Title:

**OVERALL FIRST
FLOOR PLAN**


Drawing Sheet Number:

A1.01

116 KEYS - DUAL BRAND						
FLOOR	STAYBRIDGE	STAYBRIDGE ACC	HIX	HIX ACC	FLOOR AREA	TOTAL
FIRST	13	1	0	0	14,788	14
SECOND	15	1	17	1	14,614	34
THIRD	15	1	17	1	14,614	34
FOURTH	15	1	17	1	14,614	34
TOTAL	58	4	51	3	58,610	116
	53.45%	53.45%	46.55%	46.55%		100%

 MATRIX

1" = 1'-0"

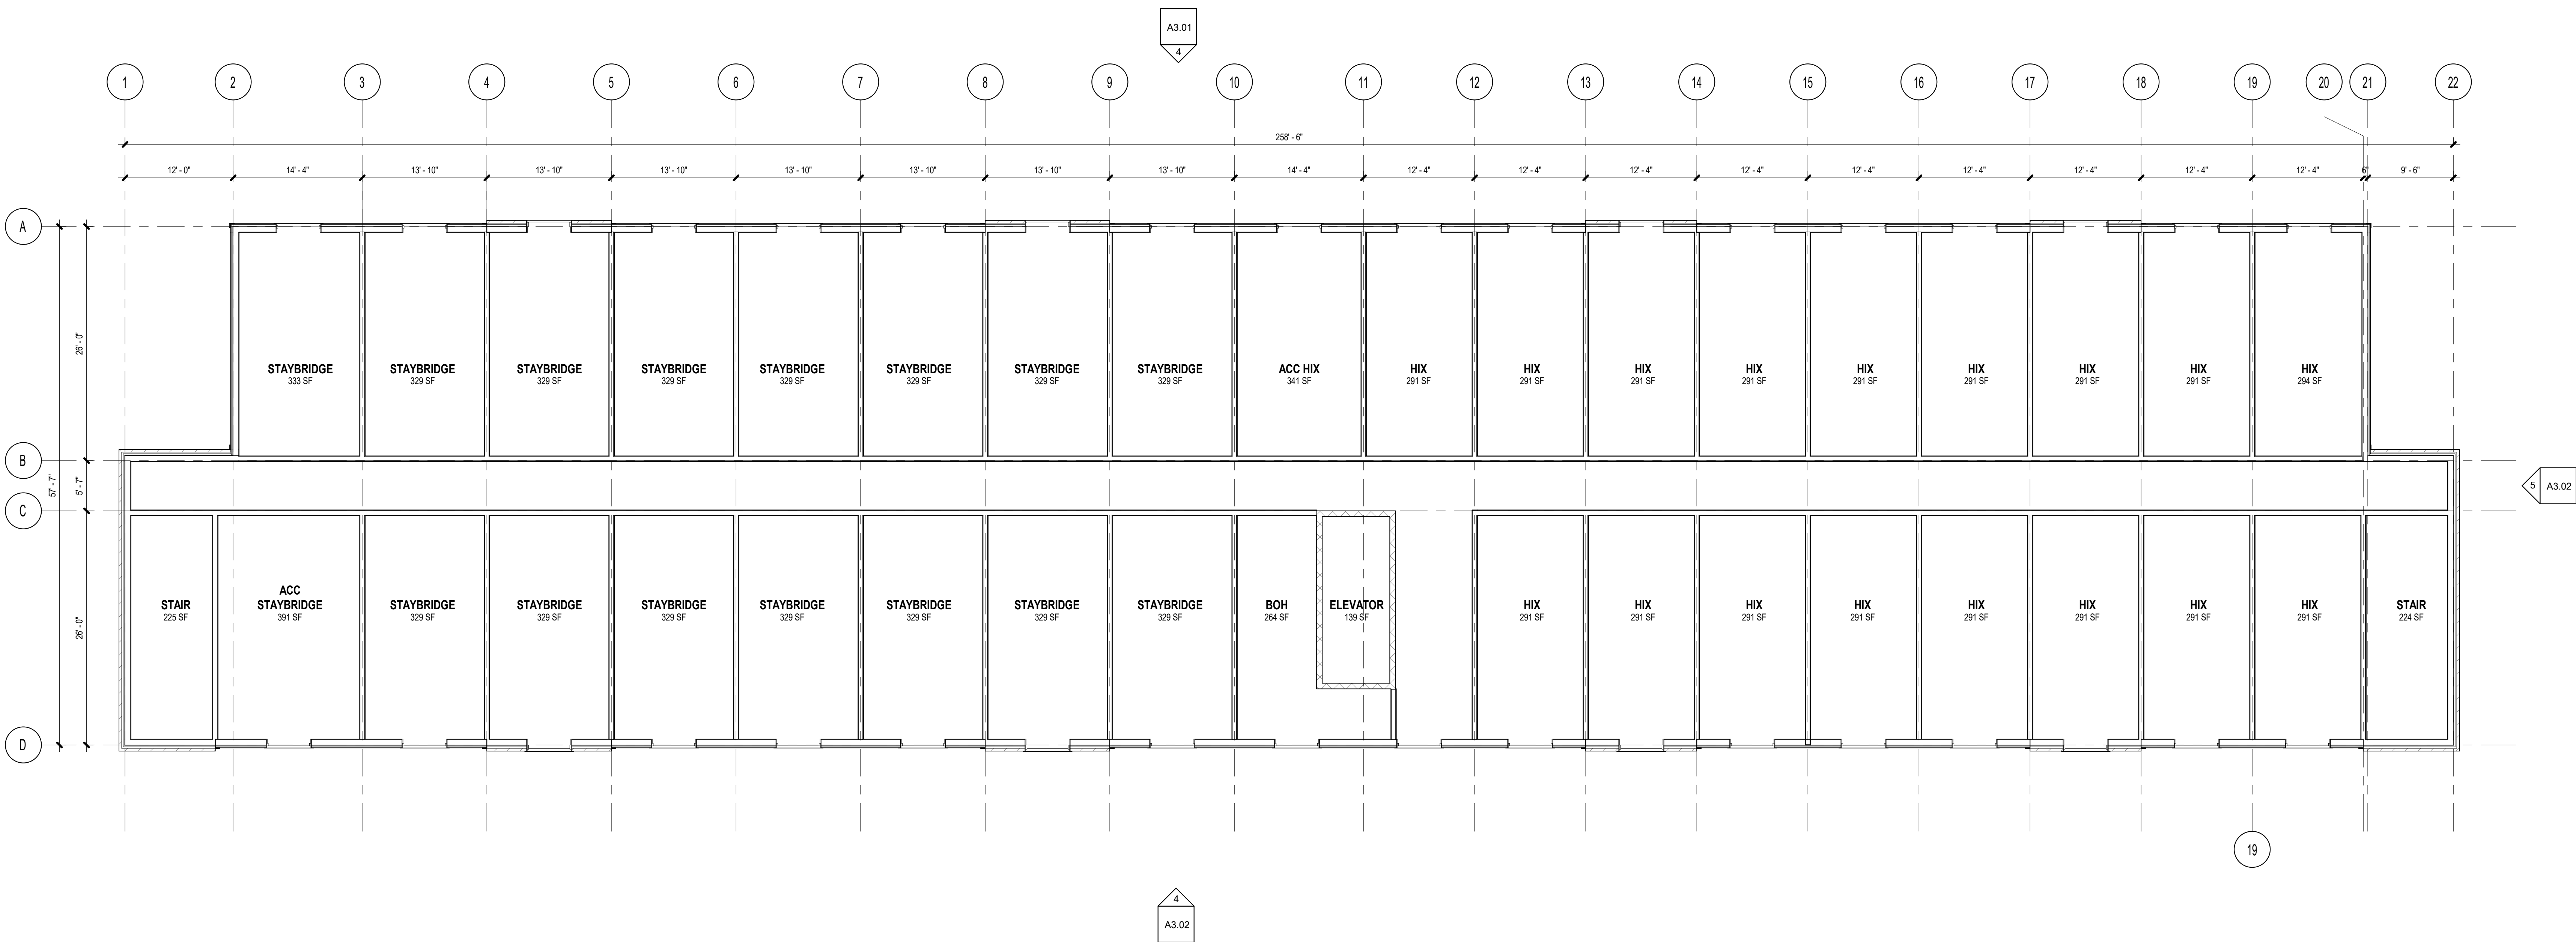

1 02 - SECOND FLOOR PLAN
1/8" = 1'-0"



STAYBRIDGE / HIX - CONCORD
MANCHESTER STREET
CONCORD, NH

[illegible]

NOT FOR
CONSTRUCTION

Architect:	JTD
Drawn By:	JTD
Project No.:	XXX
Copyright:	2024 XSS HOTELS

Drawing Sheet Title:



**OVERALL SECOND
FLOOR PLAN**

Drawing Sheet Number:

A1.02


MATRIX

1" = 1'-0"

  

116 KEYS - DUAL BRAND						
FLOOR	STAYBRIDGE	STAYBRIDGE ACC	HIX	HIX ACC	FLOOR AREA	TOTAL
FIRST	13	1	0	0	14,768	14
SECOND	15	1	17	1	14,614	34
THIRD	15	1	17	1	14,614	34
FOURTH	15	1	17	1	14,614	34
TOTAL	58	4	51	3	58,610	116
	53.45%	53.45%	46.55%	46.55%		100%

 **MATRIX**
1" = 1'-0"

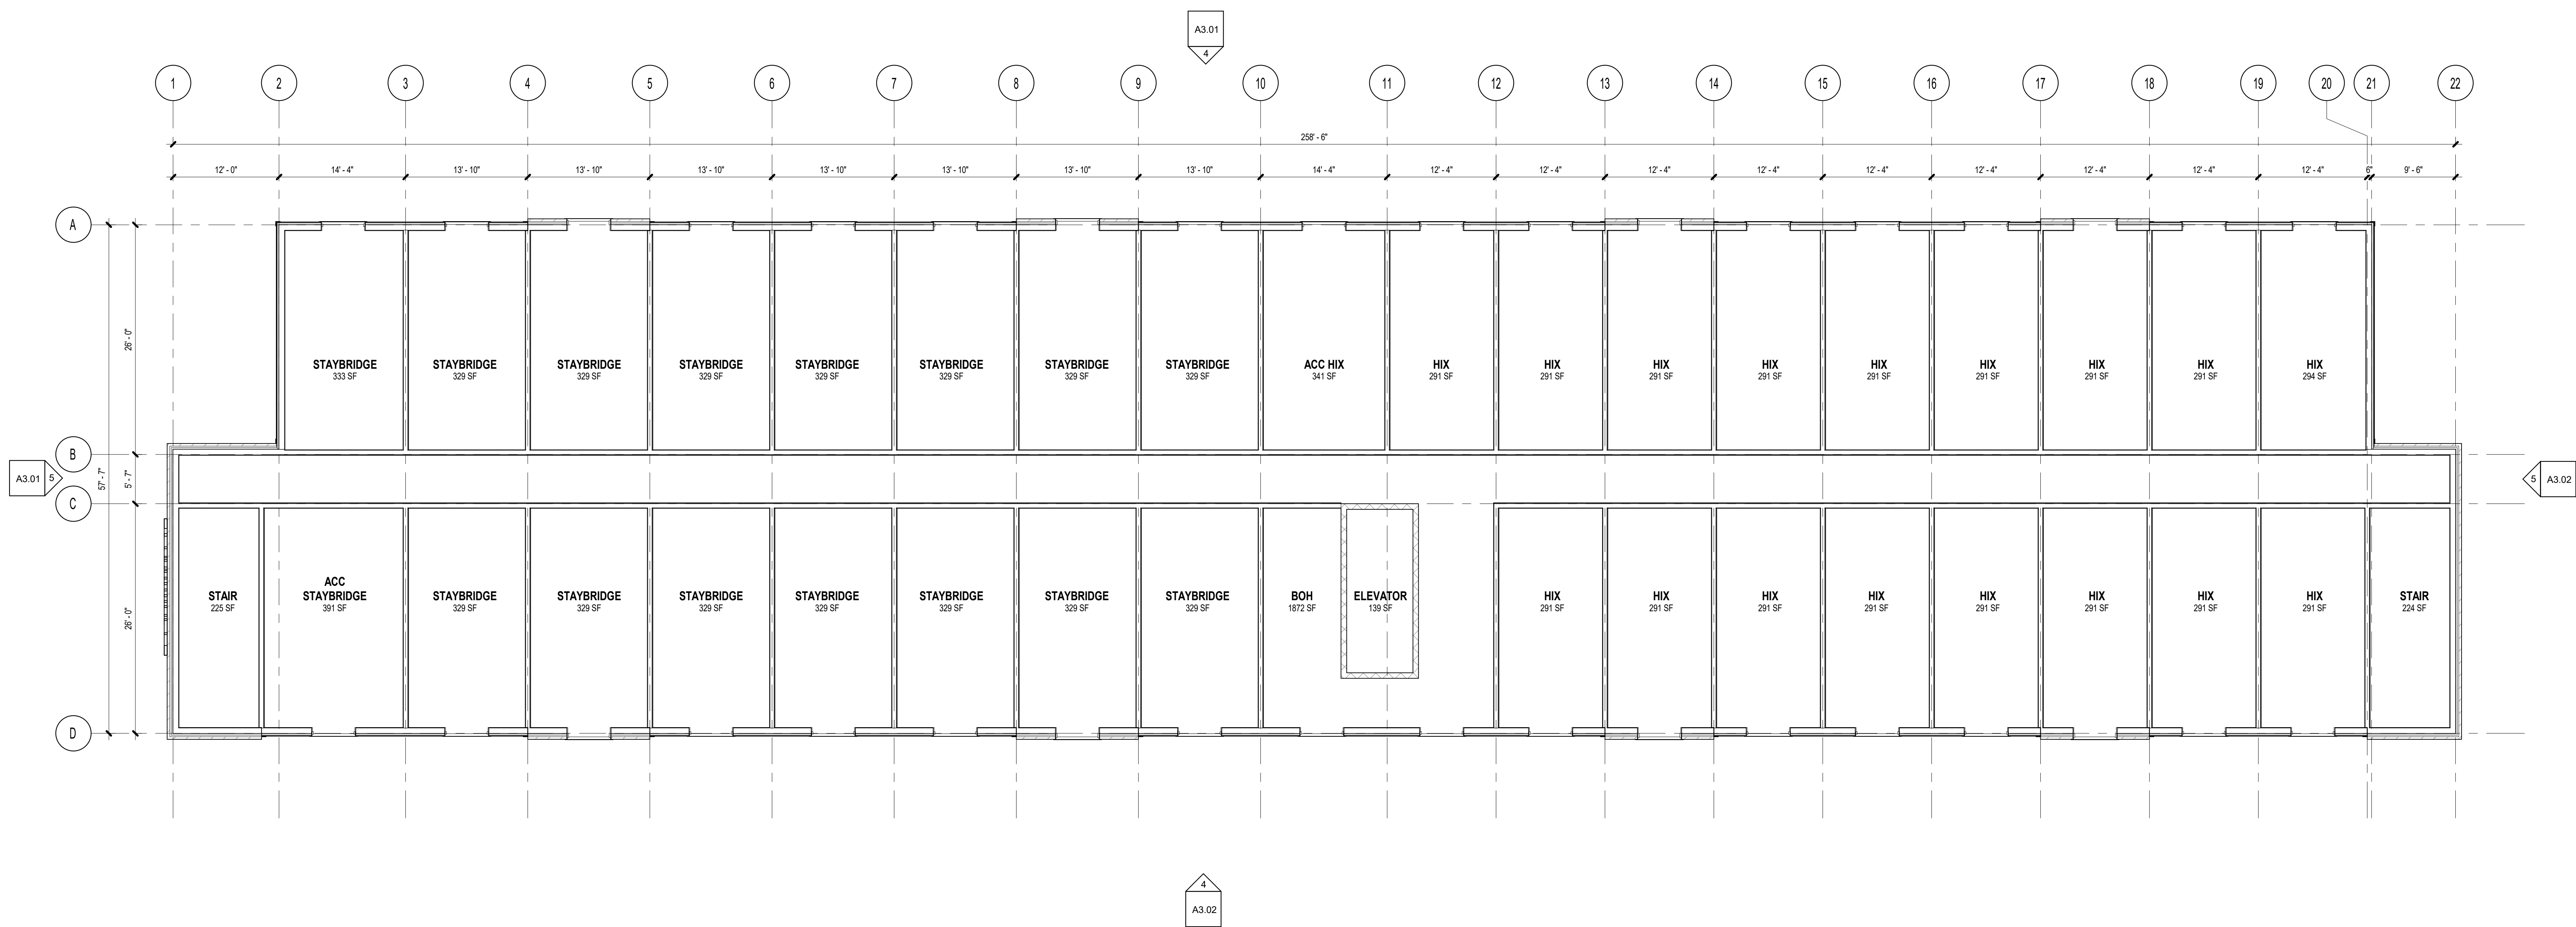

1 04 - OVERALL FOURTH FLOOR PLAN
1/8" = 1'-0"



STAYBRIDGE / HIX - CONCORD
MANCHESTER STREET
CONCORD, NH

[illegible]

NOT FOR
CONSTRUCTION

PROFESSIONAL SEAL

Architect:	JTD
Drawn By:	JTD
Project No.:	XXX
Copyright:	2024 XSS HOTELS

Drawing Sheet Title:

**OVERALL FOURTH
FLOOR PLAN**

Drawing Sheet Number:

A1.04



NOT FOR CONSTRUCTION	
PROFESSIONAL	
Architect:	JTD
Drawn By:	JTD
Project No.:	XXXX
Copyright:	2024 XSS HOTELS

Drawing Sheet Number:

A3.01





STAYBRIDGE / HIX - CONCORD
MANCHESTER STREET
CONCORD, NH

[illegible]

NOT FOR
CONSTRUCTION

PROFESSIONAL :


Architect:	JTD
Drawn By:	JTD
Project No.:	XXX
Copyright:	2024 XSS HOTELS

Drawing Sheet Title:


**EXTERIOR
ELEVATIONS**

Drawing Sheet Number

A3.02

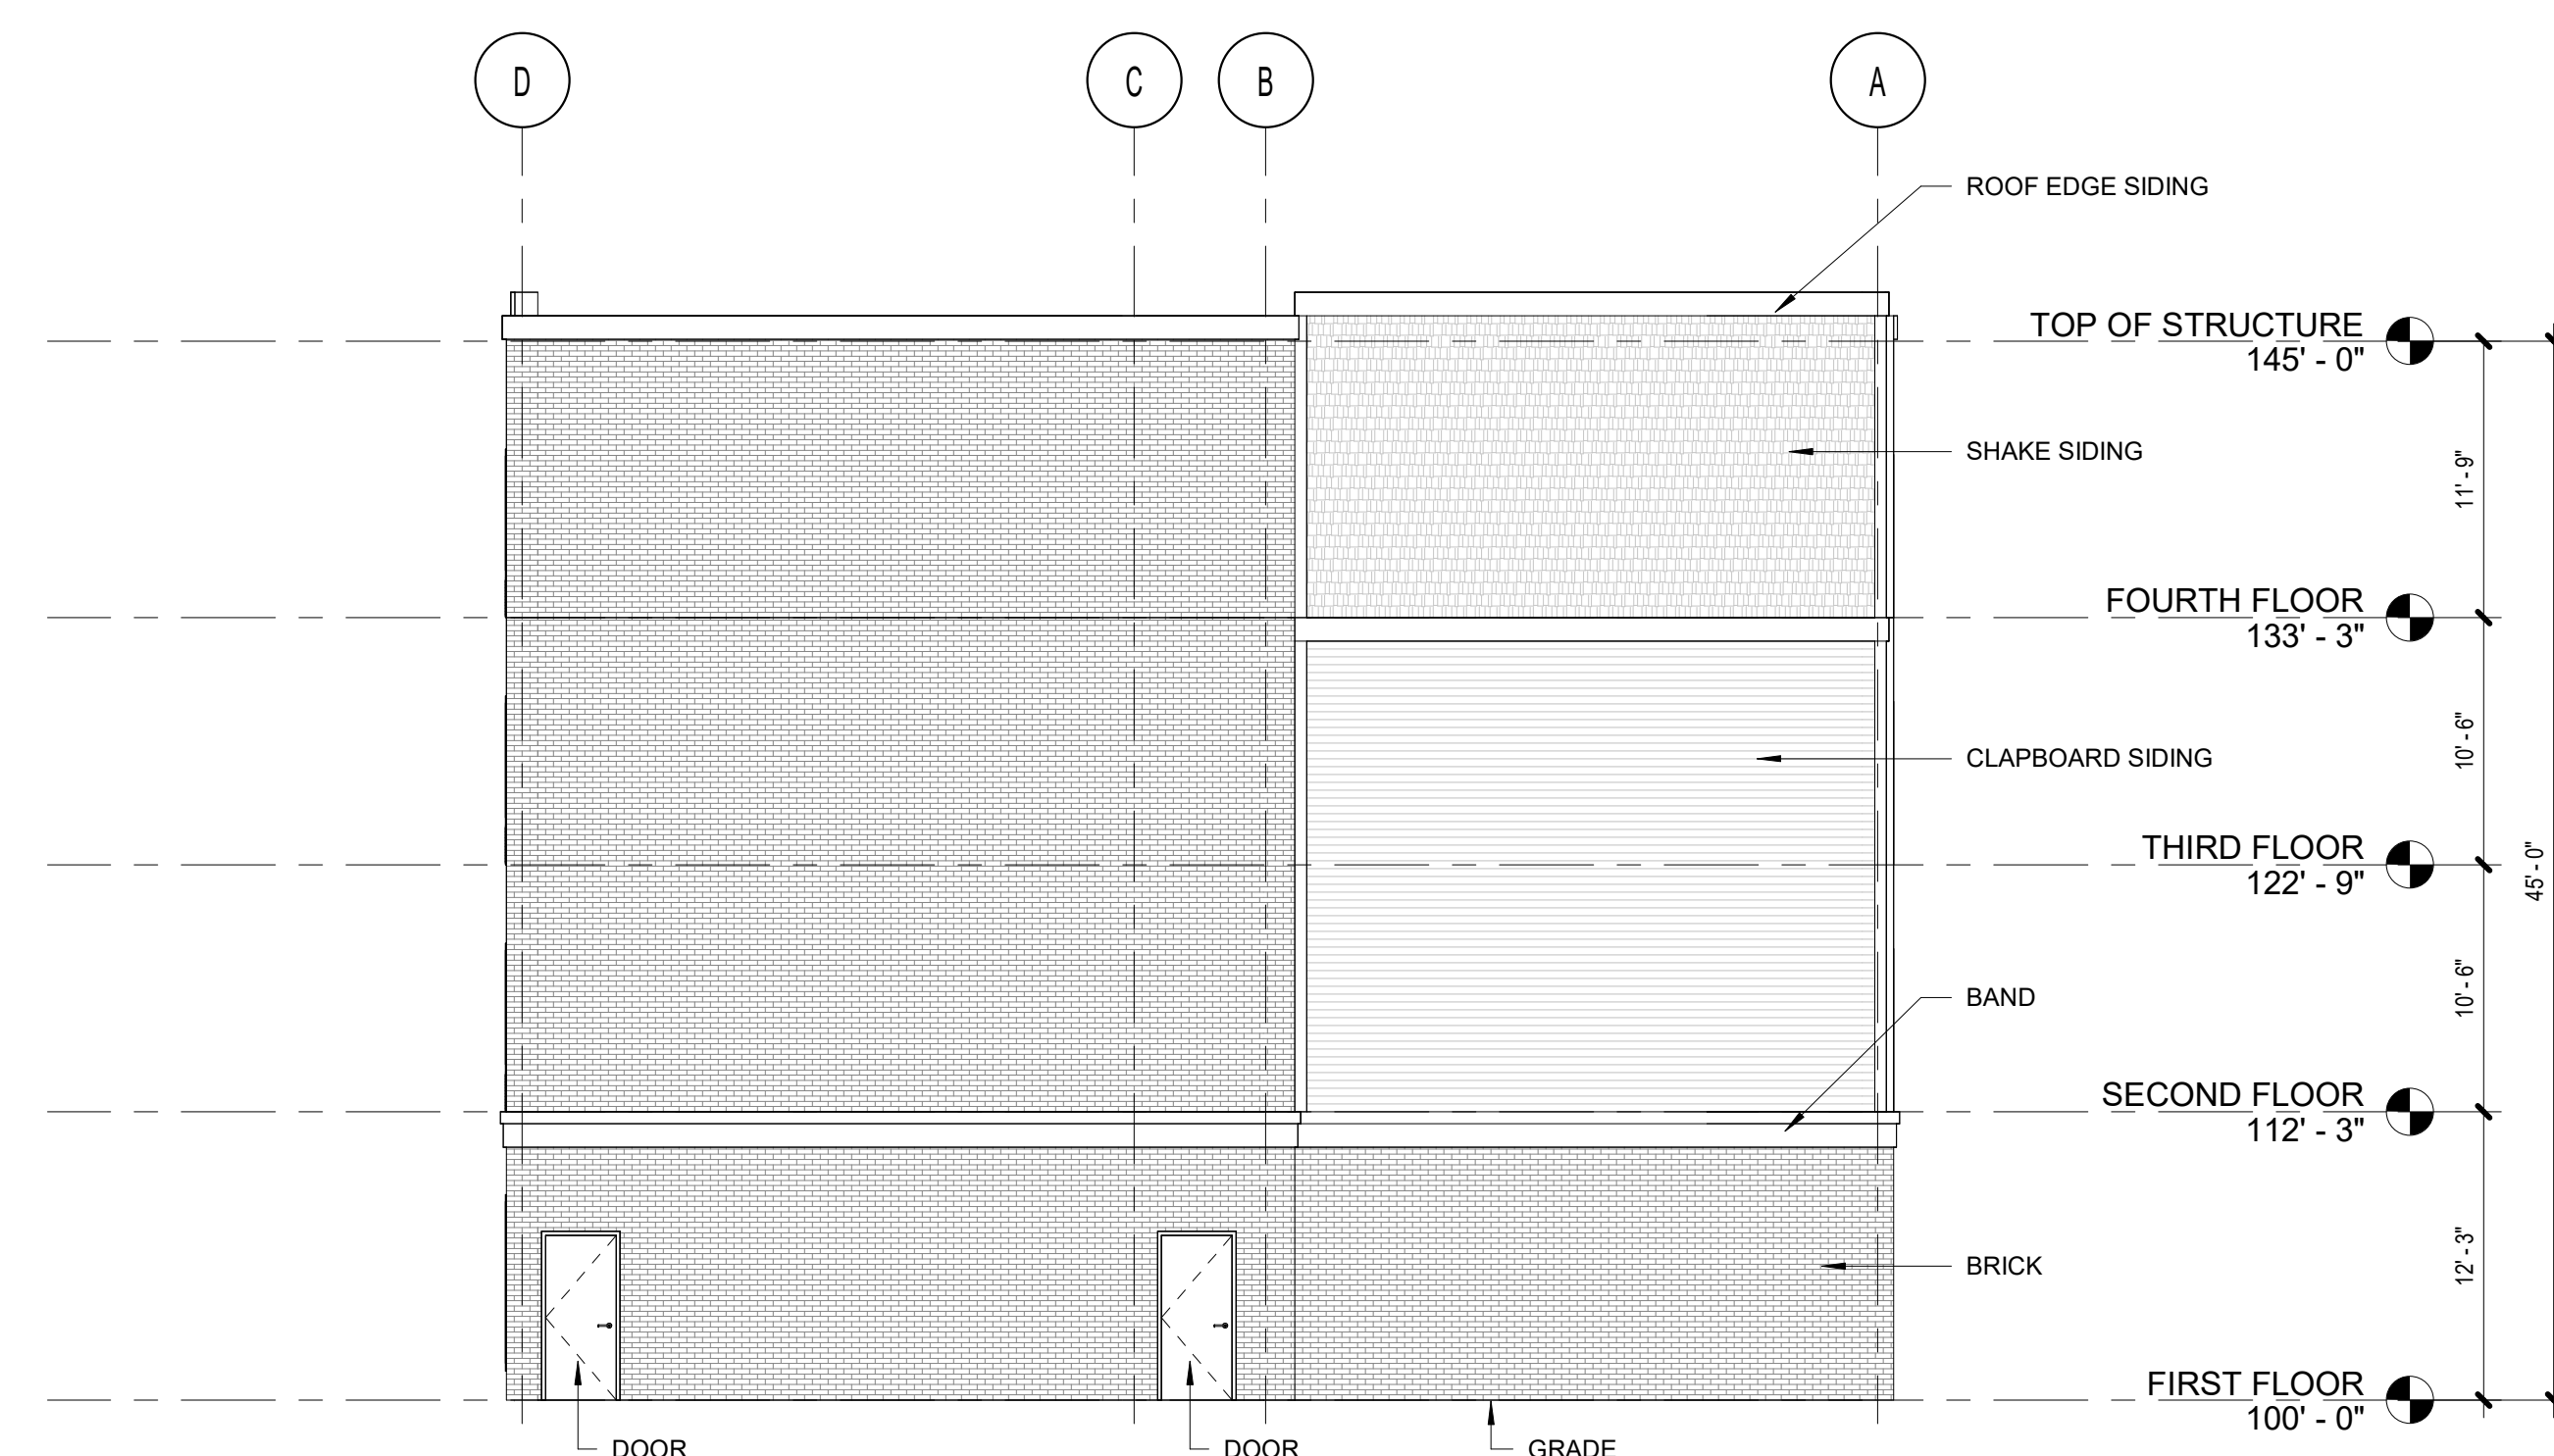

5 SOUTH ELEVATION
1/8" = 1'-0"

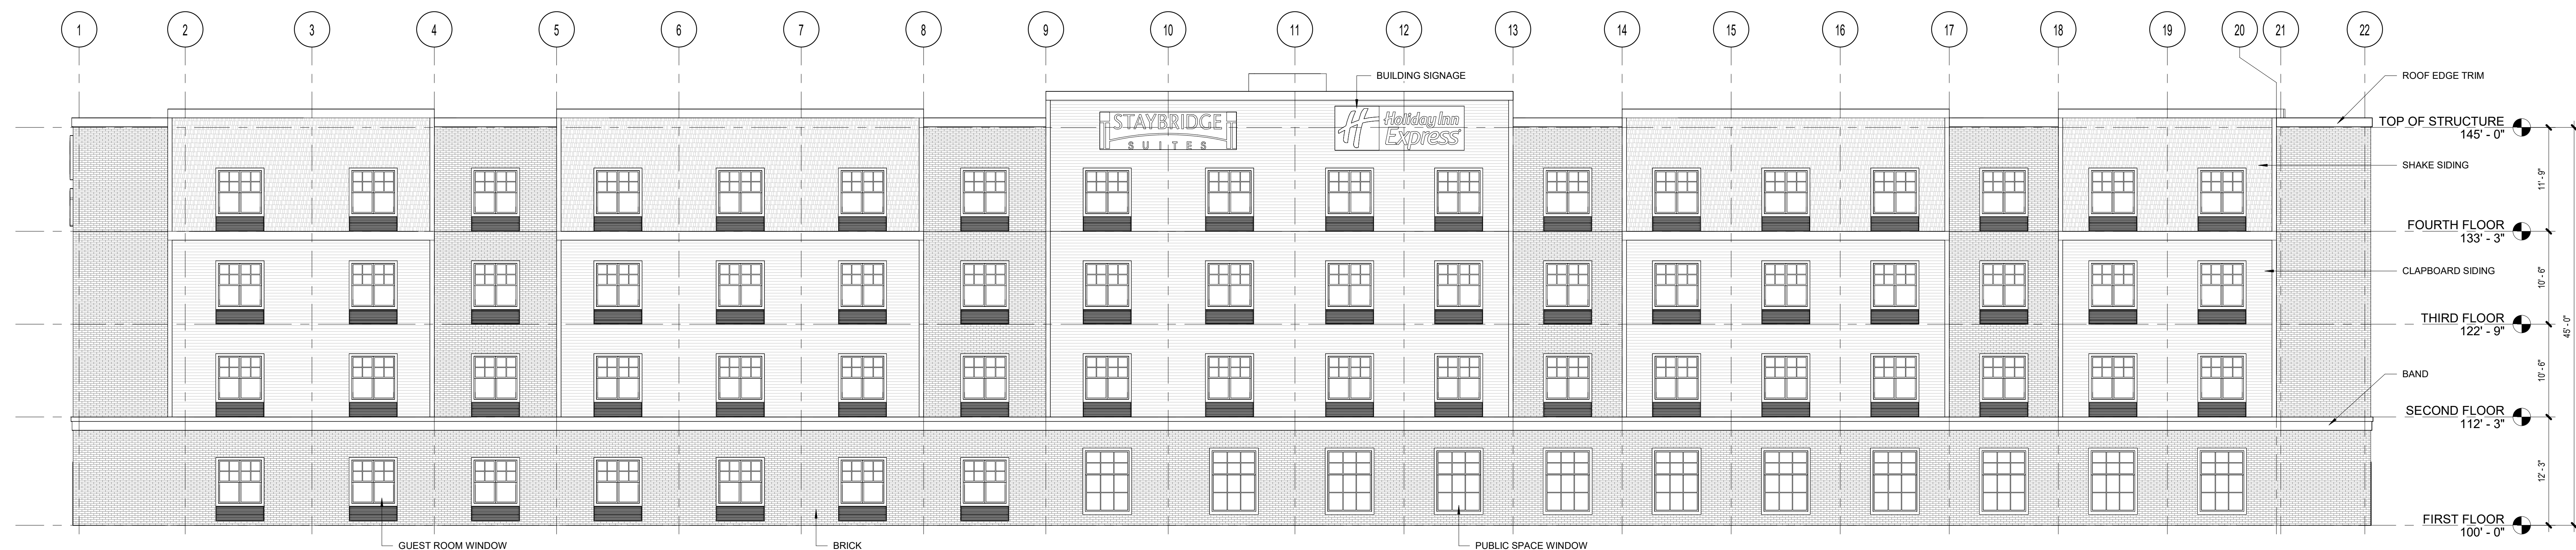

4 WEST ELEVATION
1/8" = 1'-0"



1 PERSPECTIVE



STAYBRIDGE / HIX - CONCORD
MANCHESTER STREET
CONCORD, NH

[illegible]

NOT FOR
CONSTRUCTION

PROFESSIONAL :

Architect:	JTD
Drawn By:	JTD
Project No.:	XXX
Copyright:	2024 XSS HOTELS

Drawing Sheet Title:

**ARCHITECTURAL
VIEWS**

Drawing Sheet Number

AV1.00