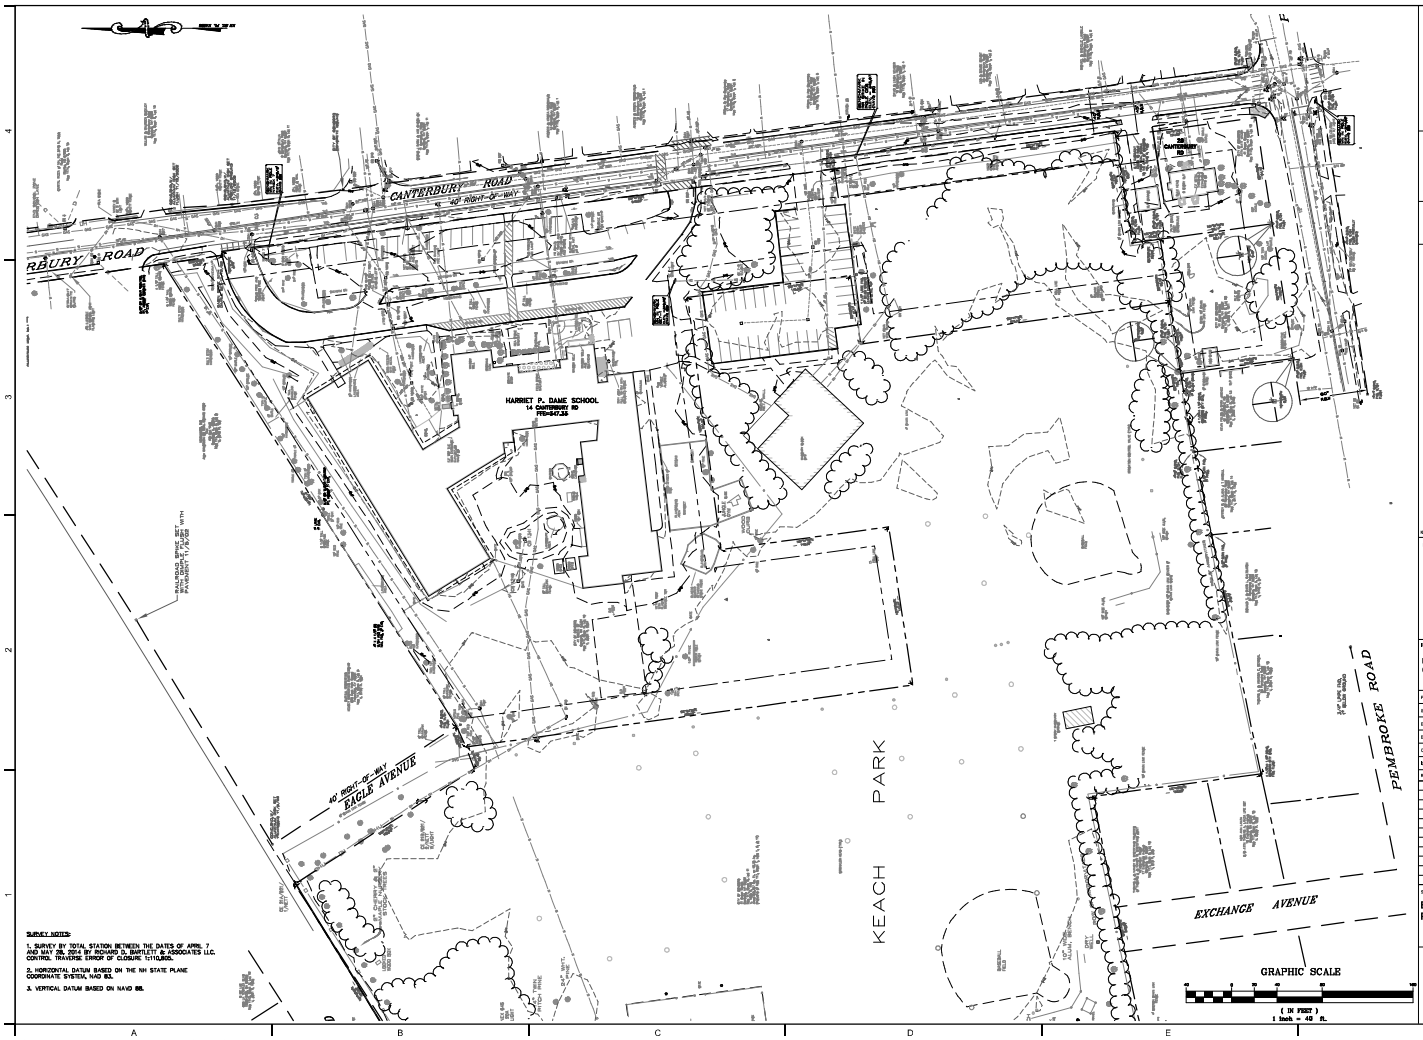

SURVEY NOTES:

1. SURVEY BY TOTAL STATION BETWEEN THE DATES OF APRIL 7 AND MAY 28, 2014 BY RICHARD D. BARTLETT & ASSOCIATES LLC. CONTROL TRAVERSE ERROR OF CLOSURE 1:11,000.

2. HORIZONTAL DATUM BASED ON THE NH STATE PLANE COORDINATE SYSTEM, NAD 83.

3. VERTICAL DATUM BASED ON NAVD 88.

TURNER GROUP

The H.L. Turner Group Inc.
27 Locke Rd.
Concord, New Hampshire 03301
(603) 228-1122
hlturner.com
ARCHITECTS • ENGINEERS • BUILDING SCIENTISTS

COPYRIGHT - THE H.L. TURNER GROUP INC., 2016
© This set of drawings or these documents may be used for the purpose or purposes for which they are intended only if the full fee has been paid to the H.L. Turner Group Inc. Any other use or reuse is prohibited by the H.L. Turner Group Inc. Drawings or other documents shall not be used for any other purpose. The architects or engineers retain all ownership in and property for our certificate of service. The architects or engineers are not responsible for any modifications to the drawings or documents by others.

REV PLANE

PROJECT TITLE / ADDRESS:

CITY OF CONCORD

CITY-WIDE COMMUNITY CENTER

14 CANTERBURY ROAD
CONCORD, NH

DATE:

PROGRESS SET
06.23.16

PROJ. NO:	1401	STAMP
SCALE:	1"=40'	
DES. BY:	RHB	
DRAWN BY:	RHB	
CHKD BY:	-	
BUILD DATE:	06.23.16	

REVISIONS

SHEET TITLE:

EXISTING CONDITIONS PLAN

C1.0

P:\1401 City of Concord City-Wide Community Center\Drawings\01_Civil\1401 C1.0.dwg