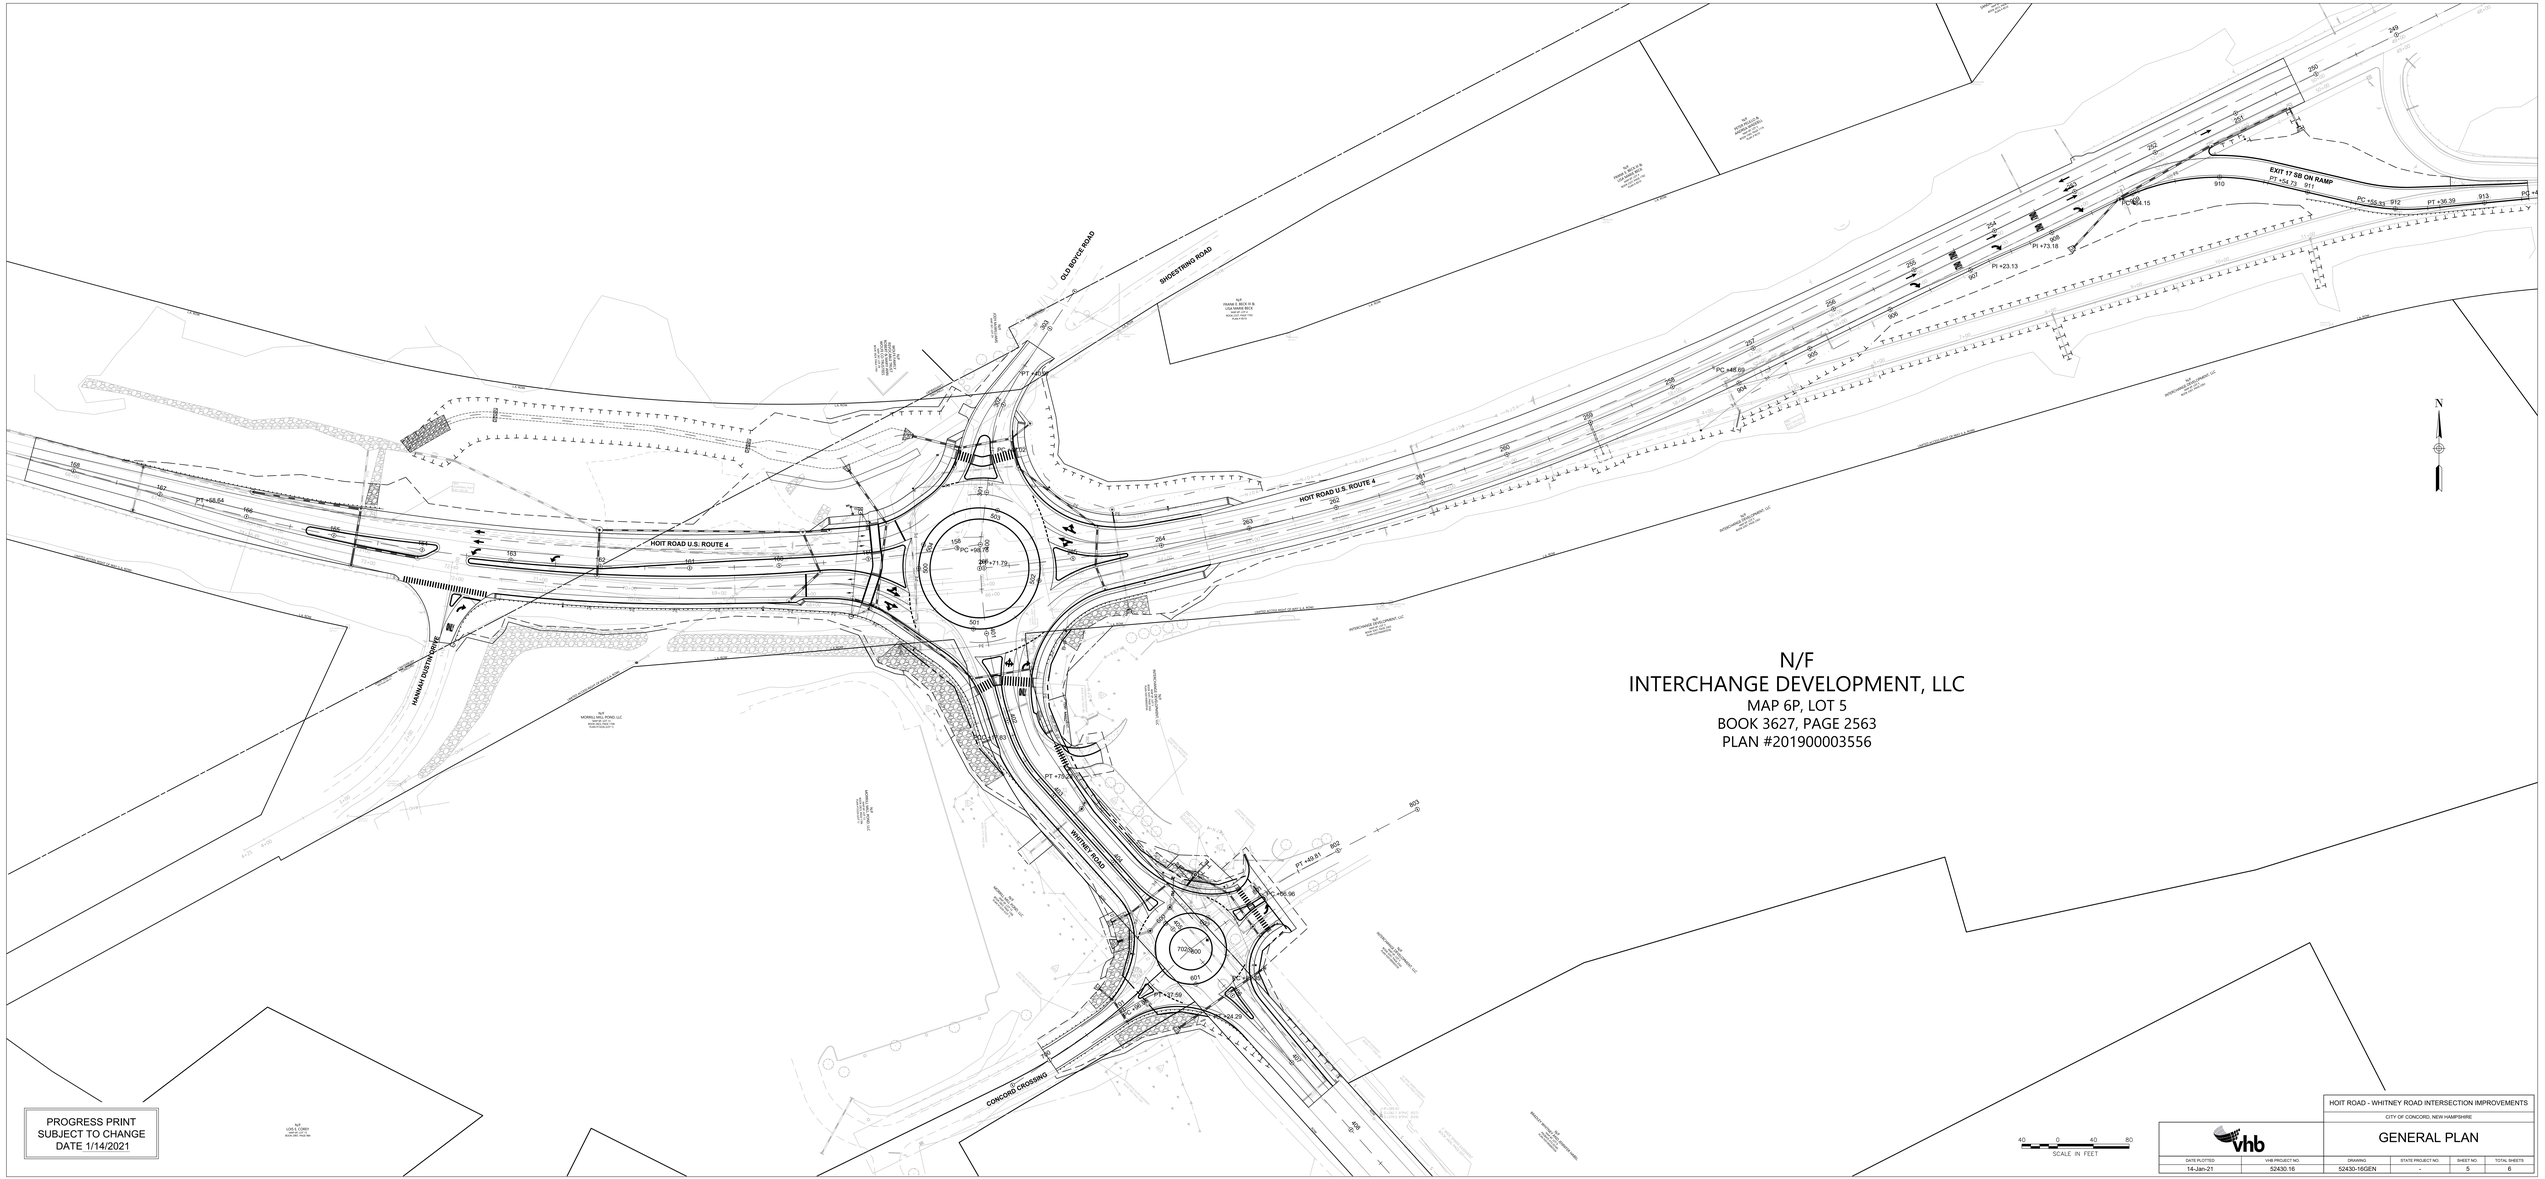

PROGRESS PRINT
SUBJECT TO CHANGE
DATE 1/14/2021

HOIT ROAD - WHITNEY ROAD INTERSECTION IMPROVEMENTS

CITY OF CONCORD, NEW HAMPSHIRE

GENERAL PLAN

DATE PLOTTED	VHB PROJECT NO.	DRAWING	STATE PROJECT NO.	SHEET NO.	TOTAL SHEETS
14-Jan-21	52430.16	52430-16GEN	-	5	6