EXHIBIT 1

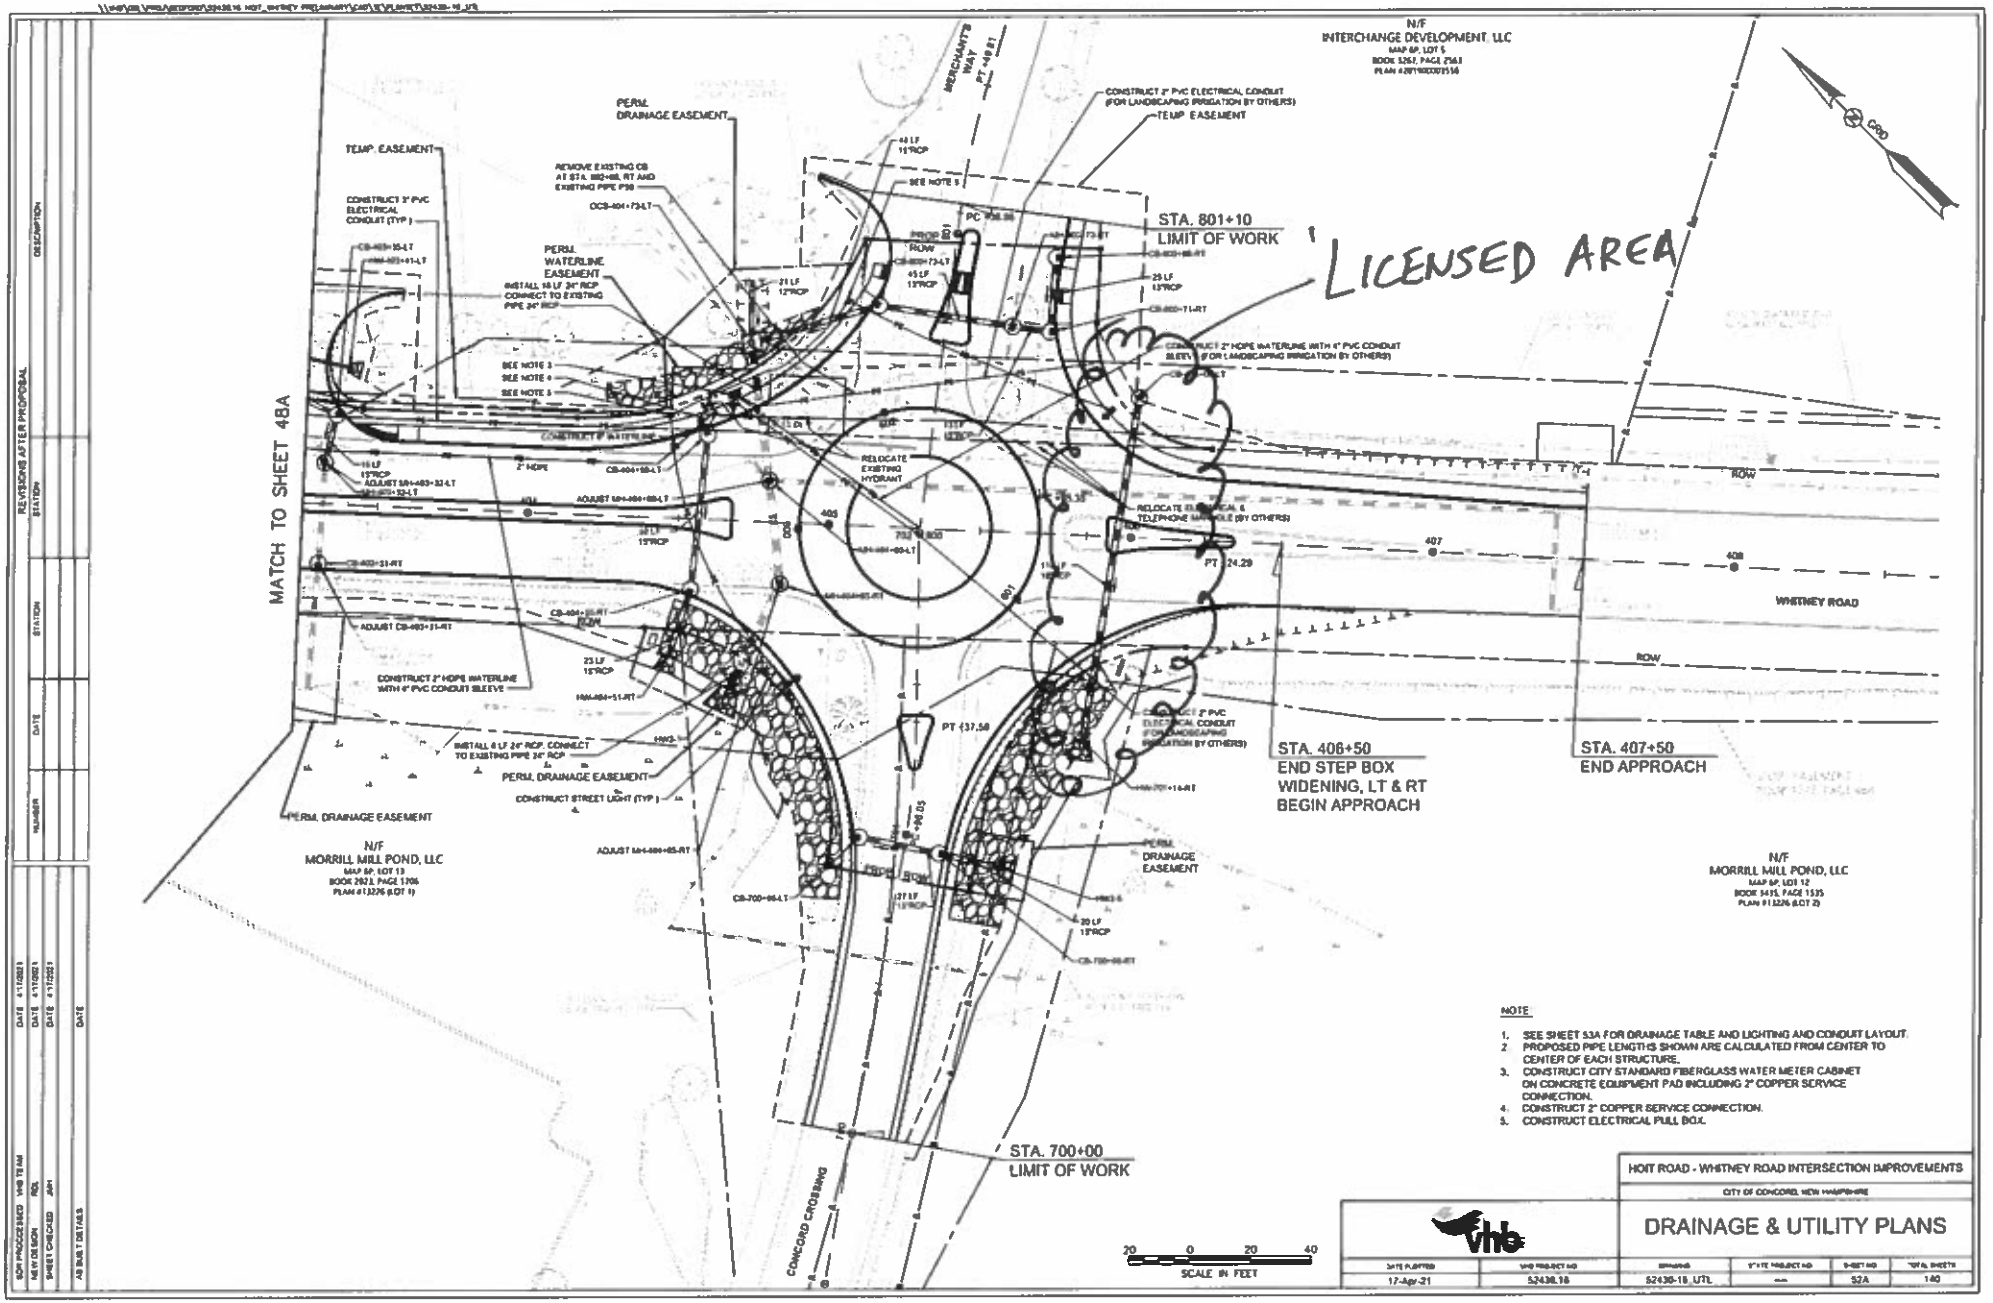

NOTE

1. SEE SHEET 53A FOR DRAINAGE TABLE AND LIGHTING AND CONDUIT LAYOUT.
2. PROPOSED PIPE LENGTHS SHOWN ARE CALCULATED FROM CENTER TO CENTER OF EACH STRUCTURE.
3. CONSTRUCT CITY STANDARD FIBERGLASS WATER METER CABINET ON CONCRETE EQUIPMENT PAD INCLUDING 2" COPPER SERVICE CONNECTION.
4. CONSTRUCT 2" COPPER SERVICE CONNECTION.
5. CONSTRUCT ELECTRICAL PULL BOX.

HOIT ROAD - WHITNEY ROAD INTERSECTION IMPROVEMENTS

CITY OF CONCORD, NEW HAMPSHIRE

DRAINAGE & UTILITY PLANS

DATE PLOTTED	VHB PROJECT NO	DRAWING	STATE PROJECT NO	SHEET NO	TOTAL SHEETS
17-Apr-21	52438.18	52430-18_UTL	---	52A	140

NO.	DESCRIPTION	STATION	STATION	DATE	NUMBER
	REVISIONS AFTER PROPOSAL				

SCP PROCESSED VHB TEAM DATE 4/17/2021
NEW DESIGN RDL DATE 4/17/2021
SHEET CHECKED JAH DATE 4/17/2021
AS BUILT DETAILS DATE