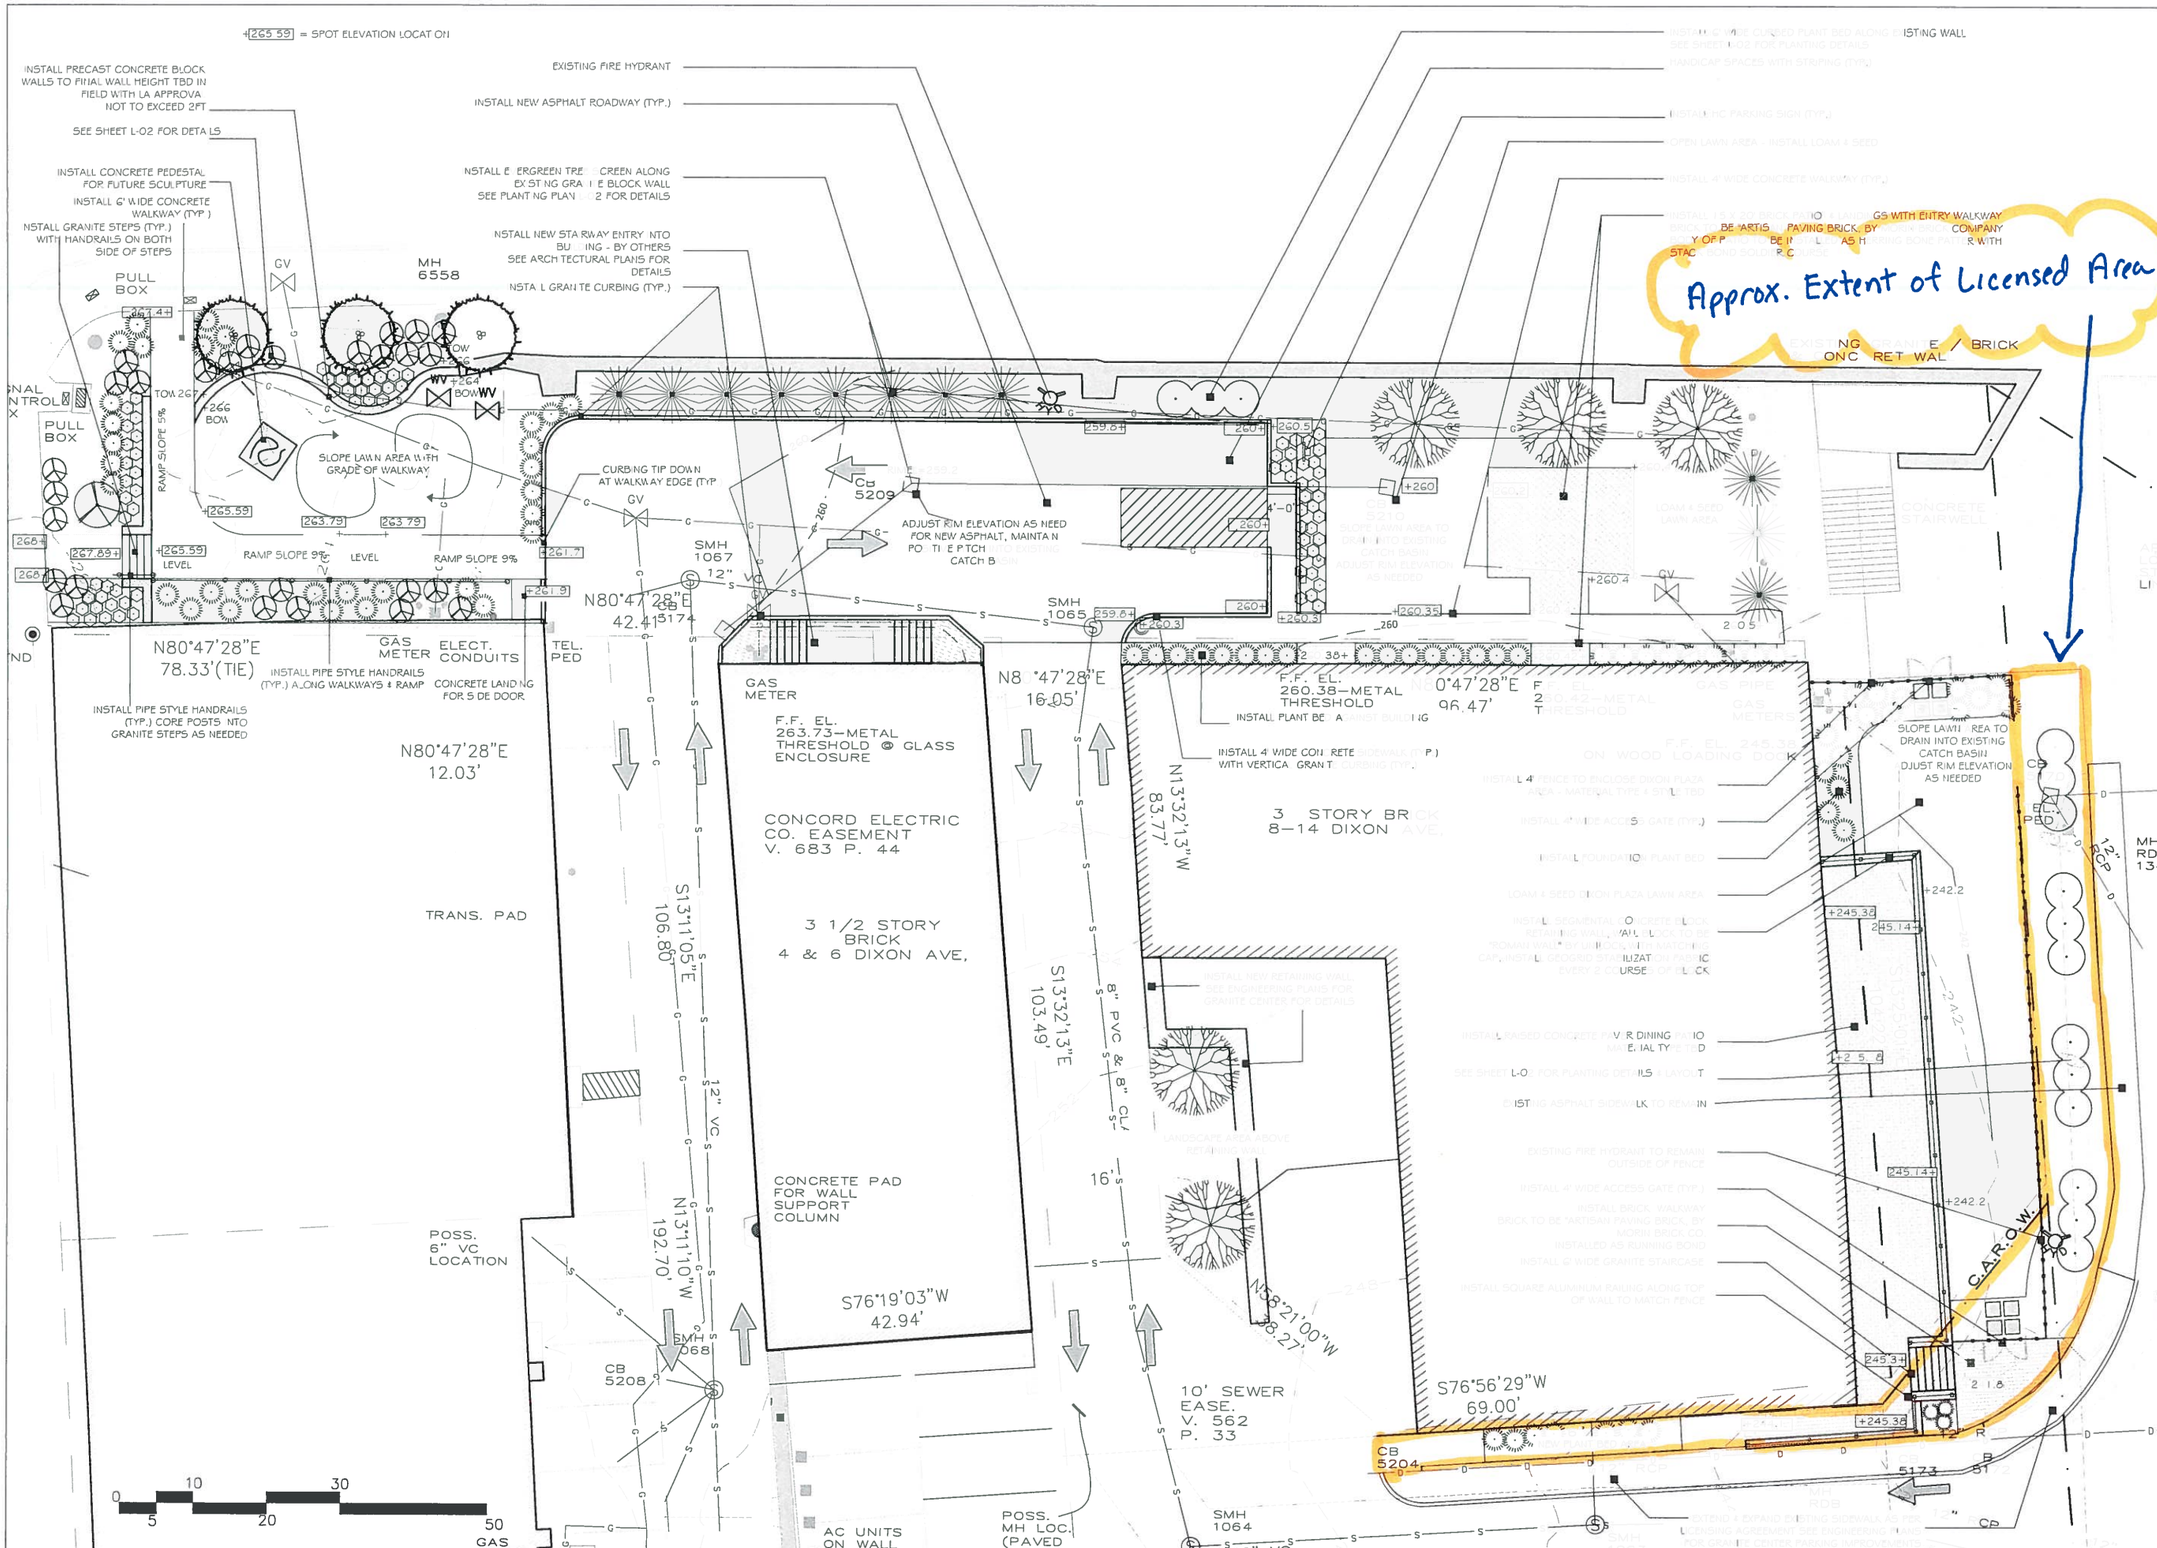

terrain
planning & design llc

311 kast hill rd
hopkinton nh 03229
603. 491. 2322
terrainplanning.com

GATEWAY PARK & DIXON PLAZA

Site Location:
Concord, NH

Prepared For:
Jon Chorlian
80 School Street
Concord, NH 03301

SITE PLAN

DATE: 04 - 26 - 18

SCALE: 1" = 10'

PROJECT #: 1825

Drawn By: ID

Checked By: ERB

REVISIONS:	DATE:
Issued for Client Review	07-25-18
Issued for Client Review	07-30-18
Issued for Client & City of Concord Review	08-13-18
Issued for Client & City of Concord Review	08-20-18

This plan is the property of Terrain Planning & Design LLC. Use or reproduction of this plan by any means without permission or purchase from Terrain Planning & Design LLC is prohibited.

L - 01

N

ERIC R. BUCK 078 LICENSED LANDSCAPE ARCHITECT STATE OF NEW HAMPSHIRE