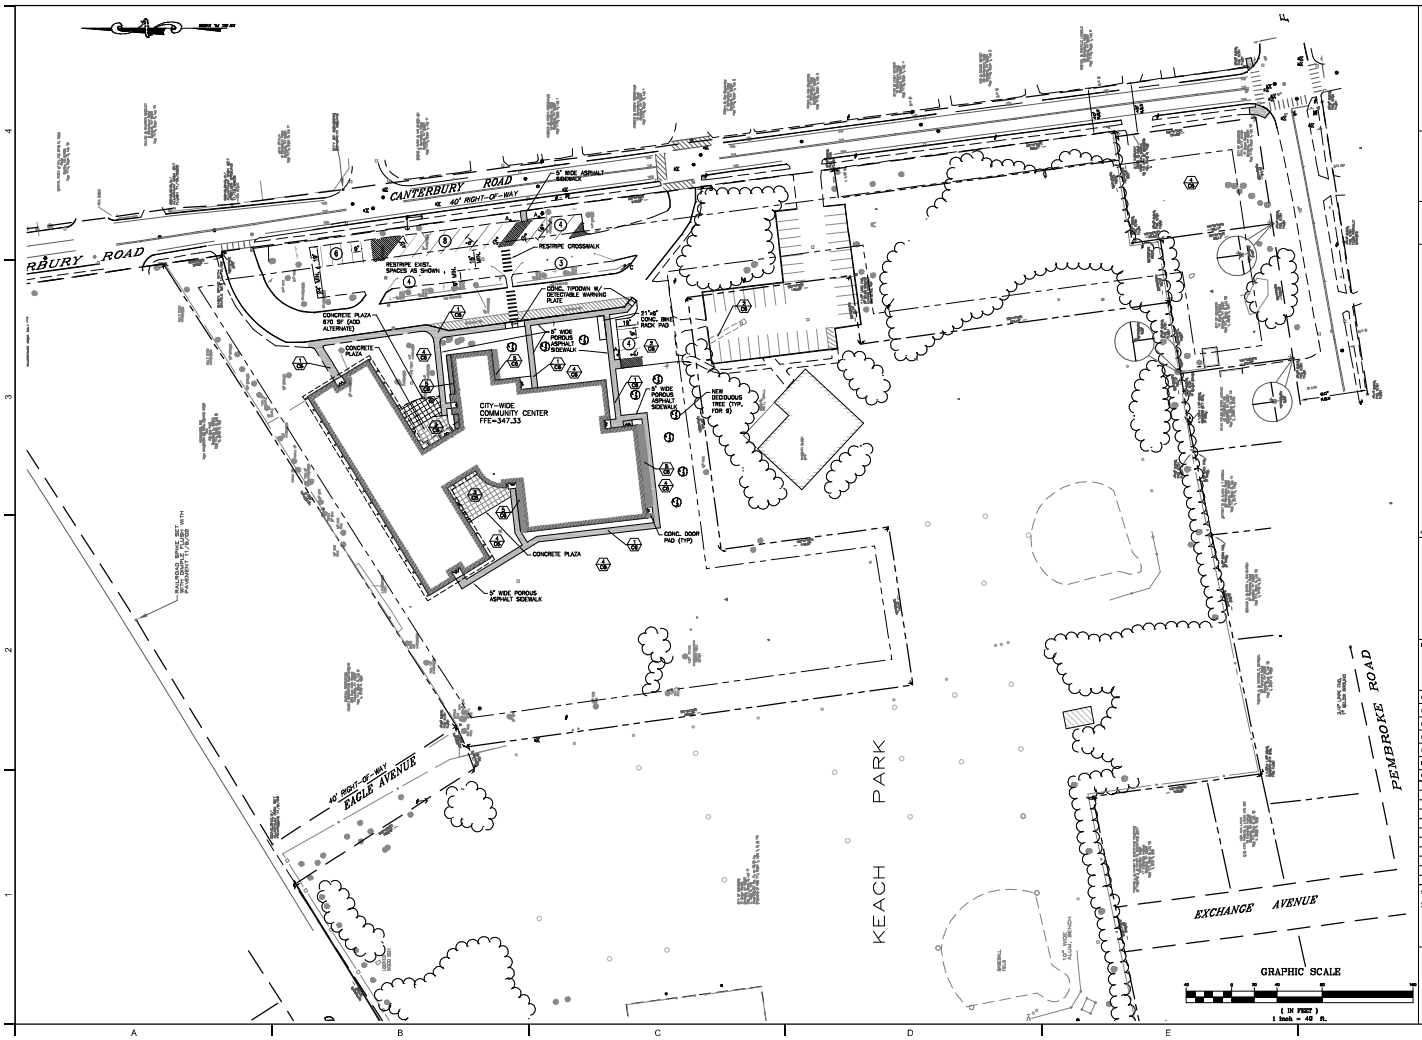

TURNER GROUP

The H.L. Turner Group Inc.
27 Locke Rd.
Concord, New Hampshire 03301
(603) 228-1122
hlturner.com
ARCHITECTS • ENGINEERS • BUILDING SCIENTISTS

COPYRIGHT - THE H.L. TURNER GROUP INC., 2016
© The H.L. Turner Group Inc. All rights reserved. This drawing is the property of The H.L. Turner Group Inc. and is not to be used for any purpose other than the specific project for which it was prepared. It is not to be loaned, copied or reproduced in whole or in part, nor is it to be used for any other purpose or project without the written permission of The H.L. Turner Group Inc. Any unauthorized use, reuse or modification of this drawing is at the user's sole risk and without liability to The H.L. Turner Group Inc. The user shall indemnify and hold harmless The H.L. Turner Group Inc. from all claims, damages, losses and expenses including attorney's fees arising out of or resulting therefrom. Any such unauthorized use, reuse or modification will be without liability to The H.L. Turner Group Inc. Visual contact with these drawings shall constitute prima facie evidence of the acceptance of these restrictions. Any reproduction of these documents in part or whole, or the preparation of derivative documents from these documents without the written permission of The H.L. Turner Group Inc. will be subject to legal action. Any modifications made to these documents by any party other than The H.L. Turner Group Inc. will relieve The H.L. Turner Group Inc. of any liability for the professional adequacy of these documents. Any use which any third party makes of these documents or any reliance on or decisions to be made based on them, are the responsibility of such third party. The H.L. Turner Group Inc. accepts no responsibility for damages, if any, suffered by any third party as a result of decisions made or not made or actions taken or not taken based on any of these documents or data. Any such third party agrees to waive any claim against The H.L. Turner Group Inc. for any damages, consequential or otherwise, suffered by such third party as a result of decisions made or not made or actions taken or not taken based on any of these documents or data. Any such third party agrees to indemnify The H.L. Turner Group Inc. for all damages, consequential or otherwise, suffered by The H.L. Turner Group Inc. as a result of decisions made or not made or actions taken or not taken based on any of these documents or data.

BID PLANS

PROJECT TITLE / ADDRESS:
CITY OF CONCORD

CITY-WIDE COMMUNITY CENTER

14 CANTERBURY ROAD
CONCORD, NH

ISSUE:
PROGRESS SET
06.23.16

PROJ. MGR.	MH	STAMP
SCALE:	1"=40'	
DES'N. BY:	MHB	
DRAWN BY:	MHB	
CHKD BY:	-	
ISSUE DATE:	06.23.16	

REVISIONS

SHEET TITLE:
SITE PLAN

C2.0

P:\4401 City of Concord City-Wide Community Center\Drawings\01_Civil\4401 C2.0.dwg