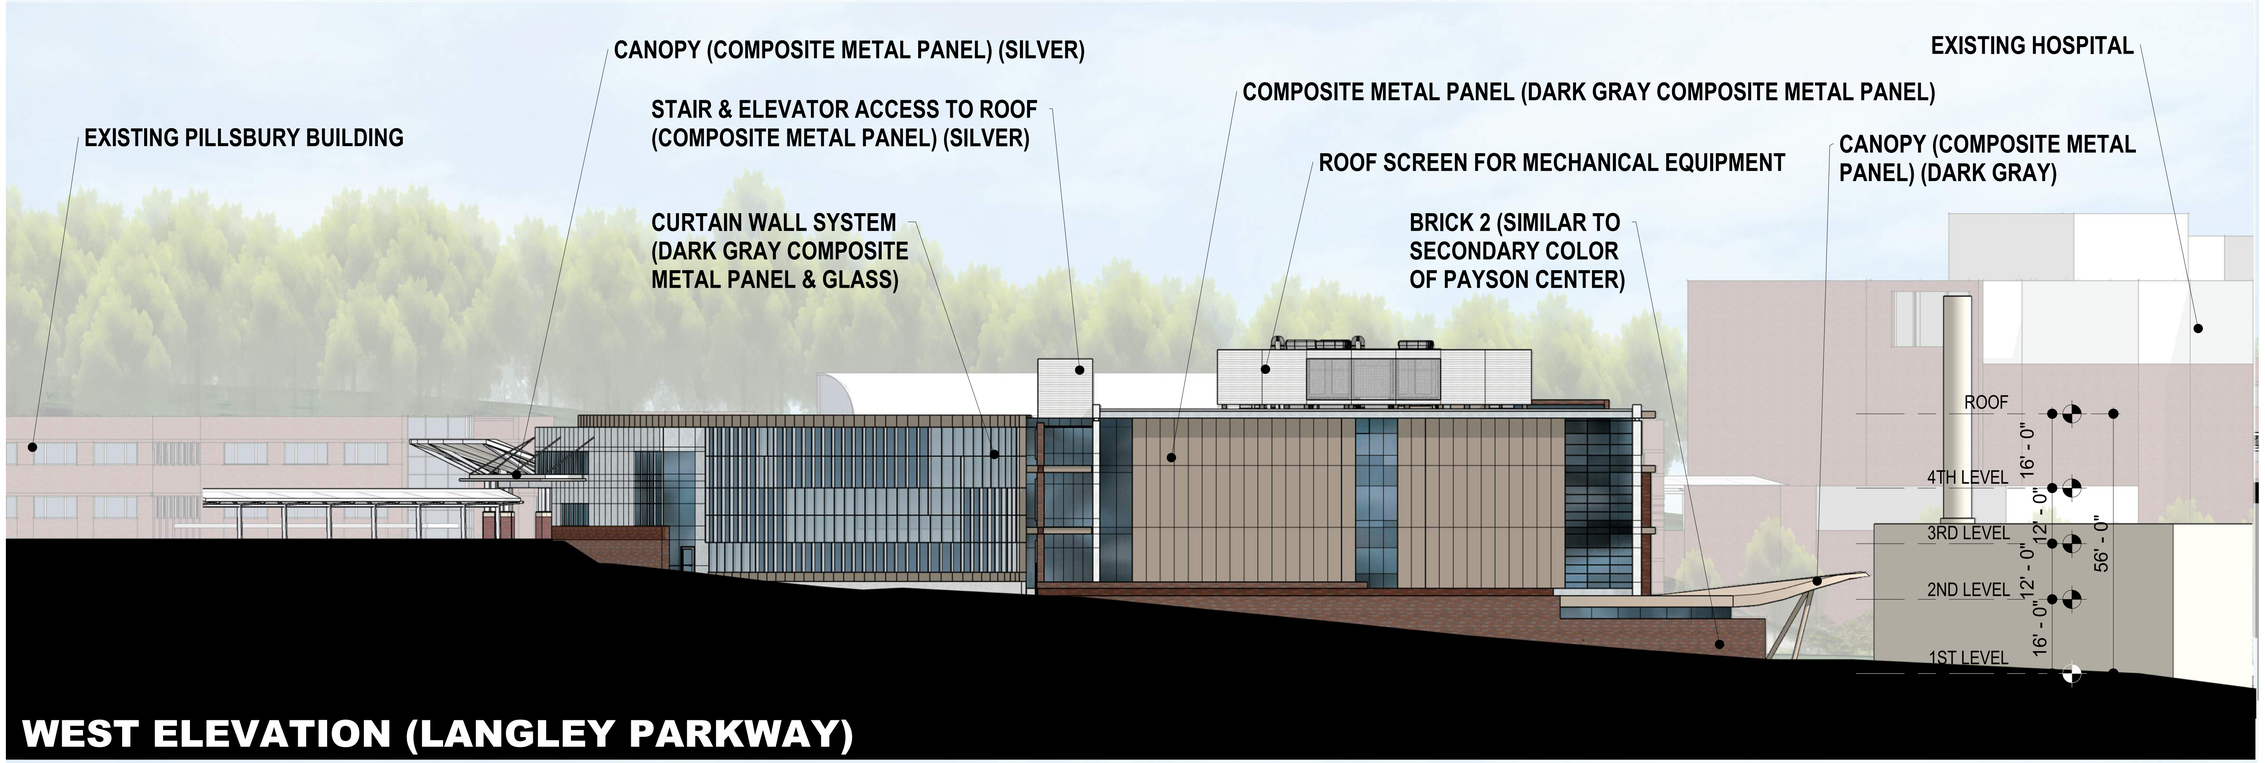


## WEST ELEVATION (LANGLEY PARKWAY)

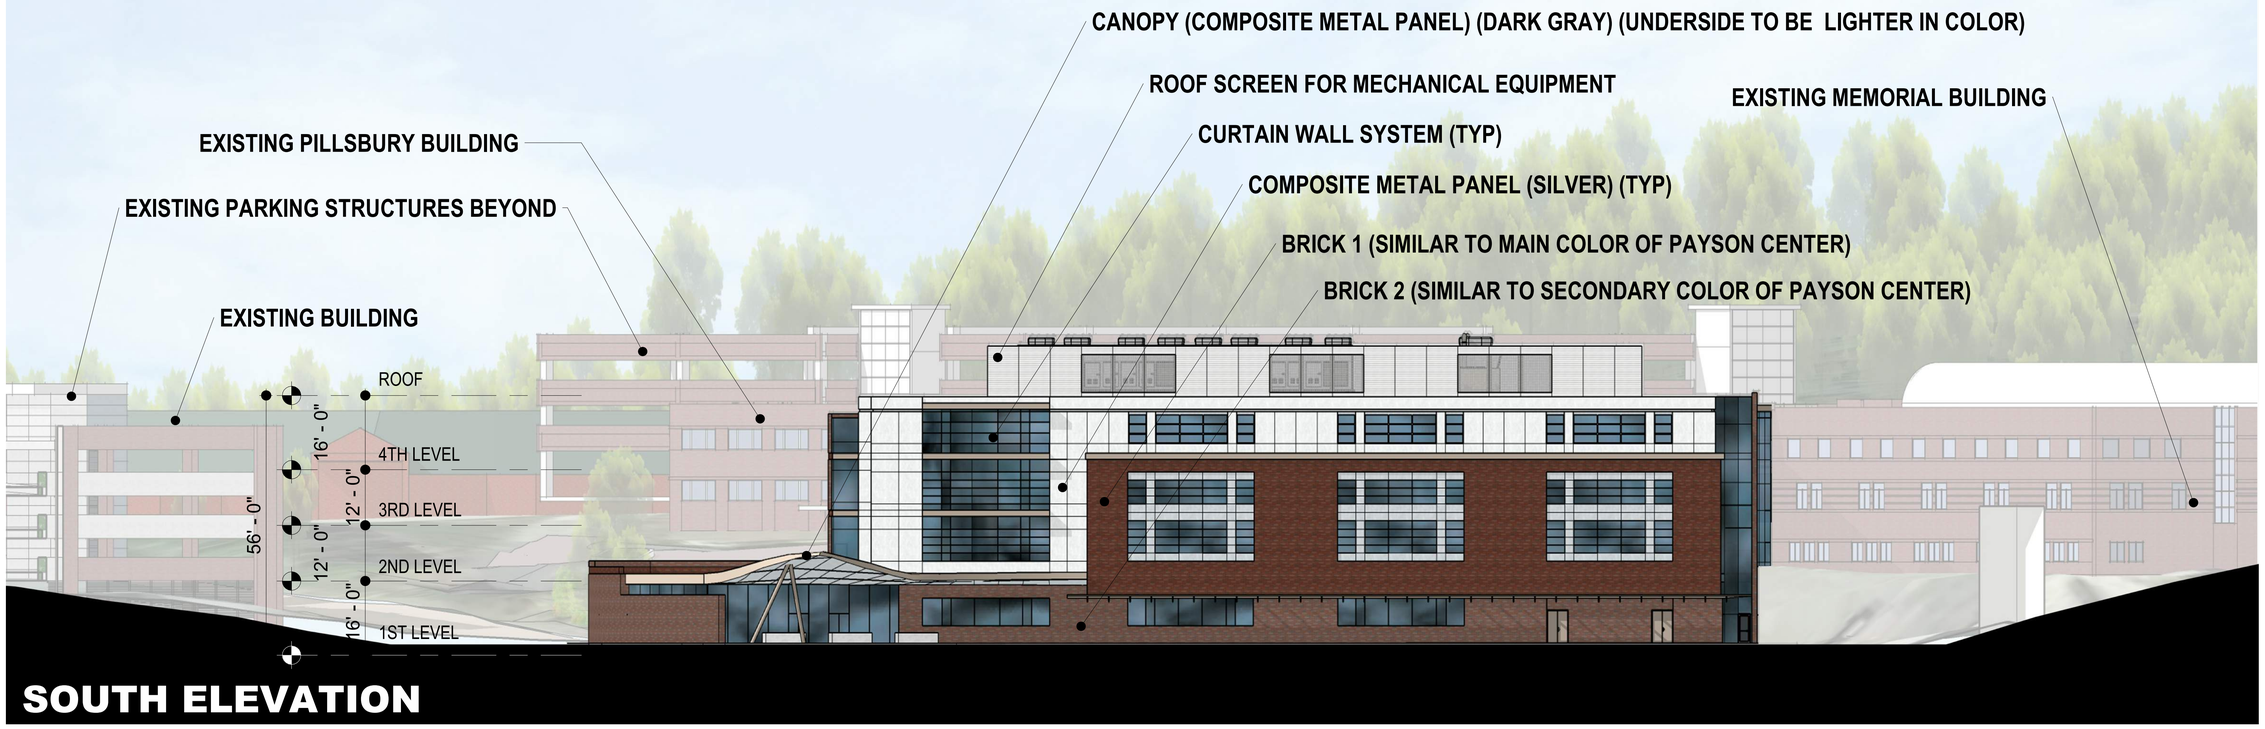


## SOUTH ELEVATION

# CONCORD HOSPITAL

MEDICAL OFFICE BUILDING

ELEVATIONS

SCALE: **N.T.S.**

03/06/2018

LAVALLEE | BRENSINGER ARCHITECTS

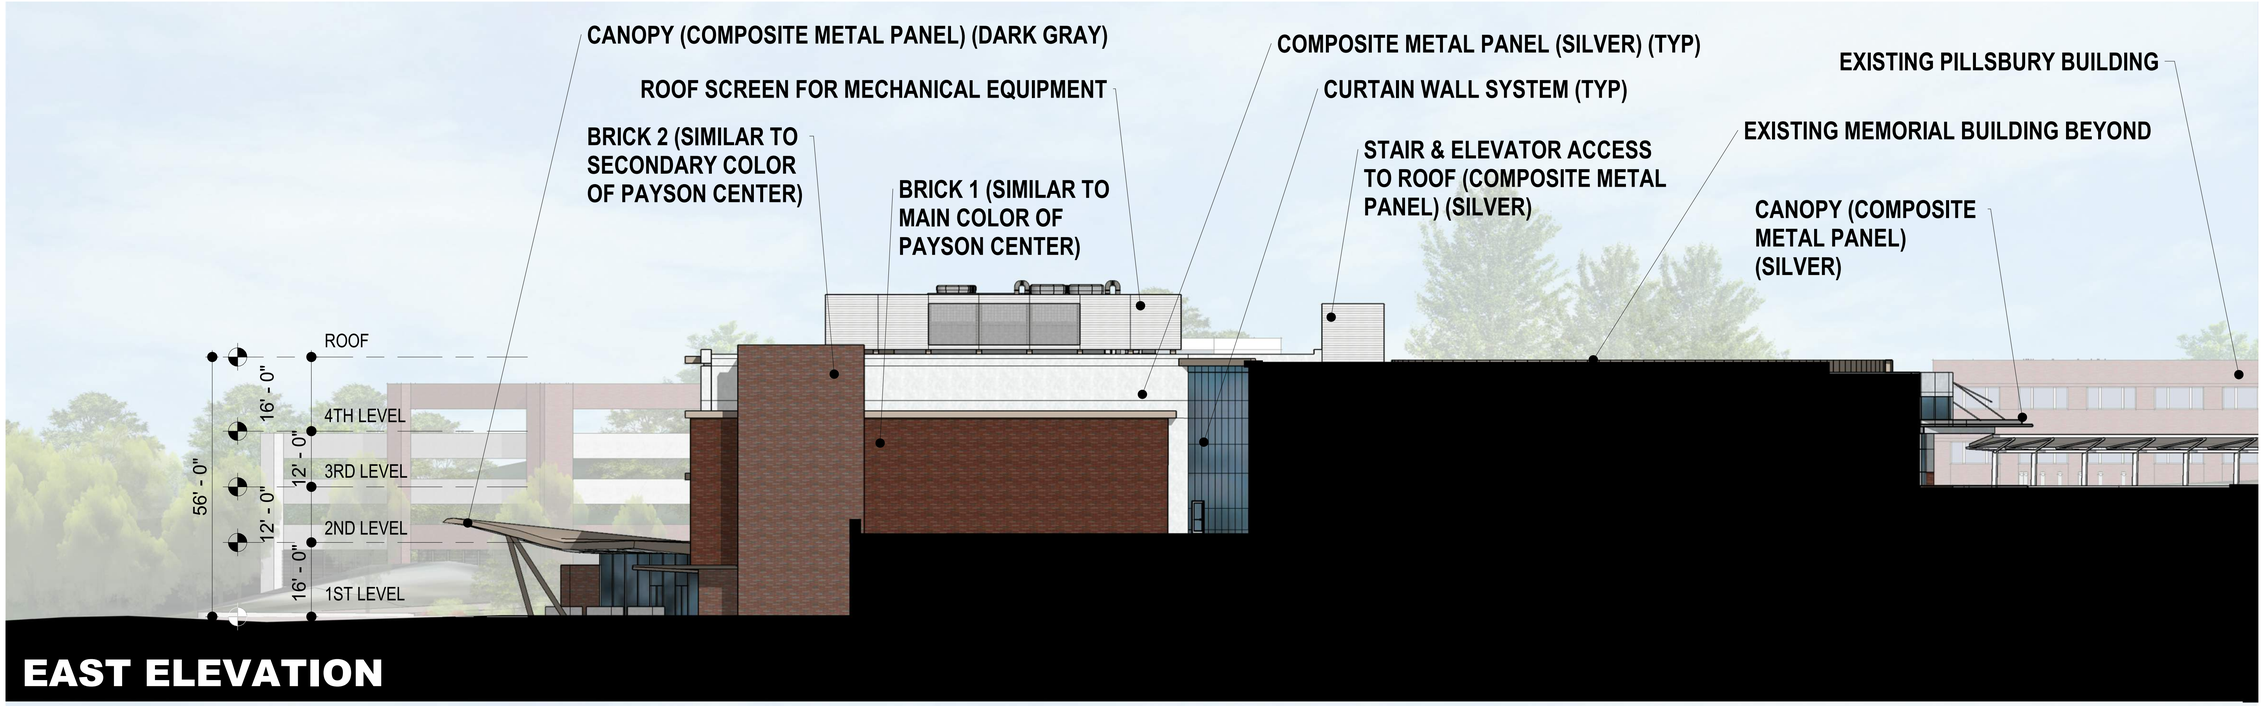


## EAST ELEVATION

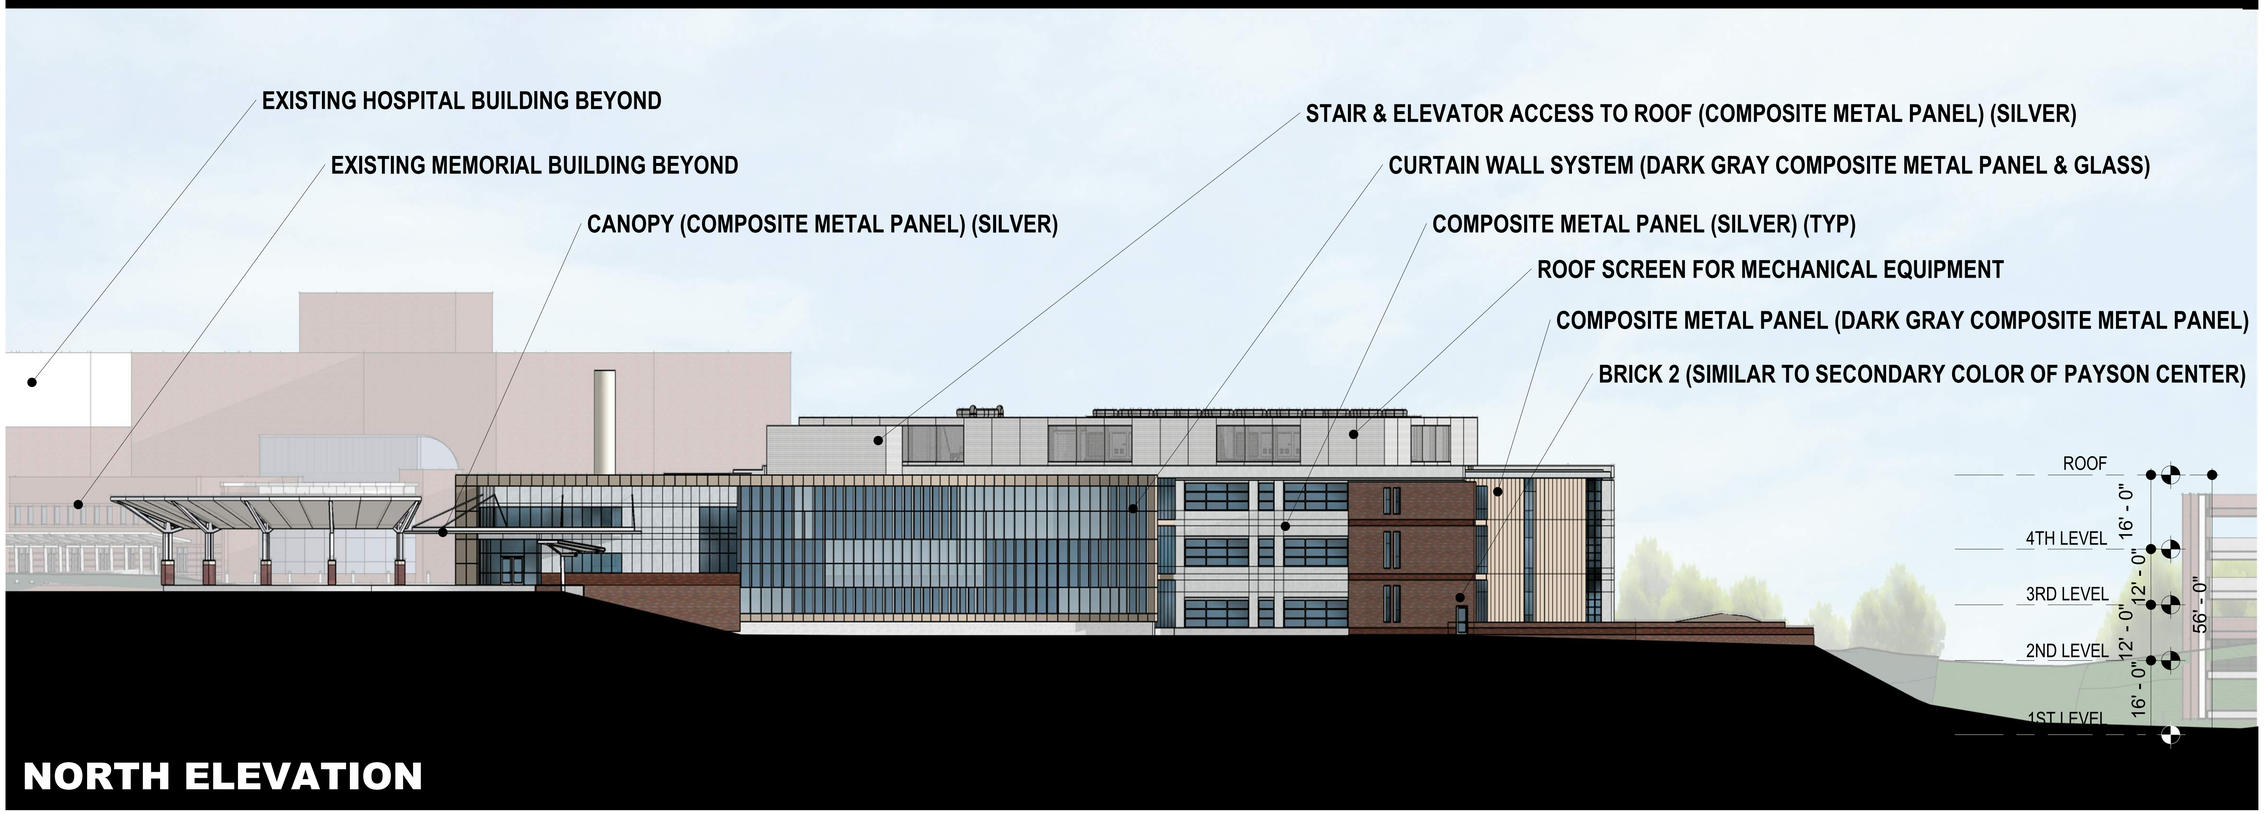


## NORTH ELEVATION

# CONCORD HOSPITAL

MEDICAL OFFICE BUILDING

ELEVATIONS

SCALE: **N.T.S.**

N

03/06/2018

LAVALLEE | BRENSINGER ARCHITECTS