1 EAGLE - LOWER LEVEL
ADA ENTRY CONCEPT

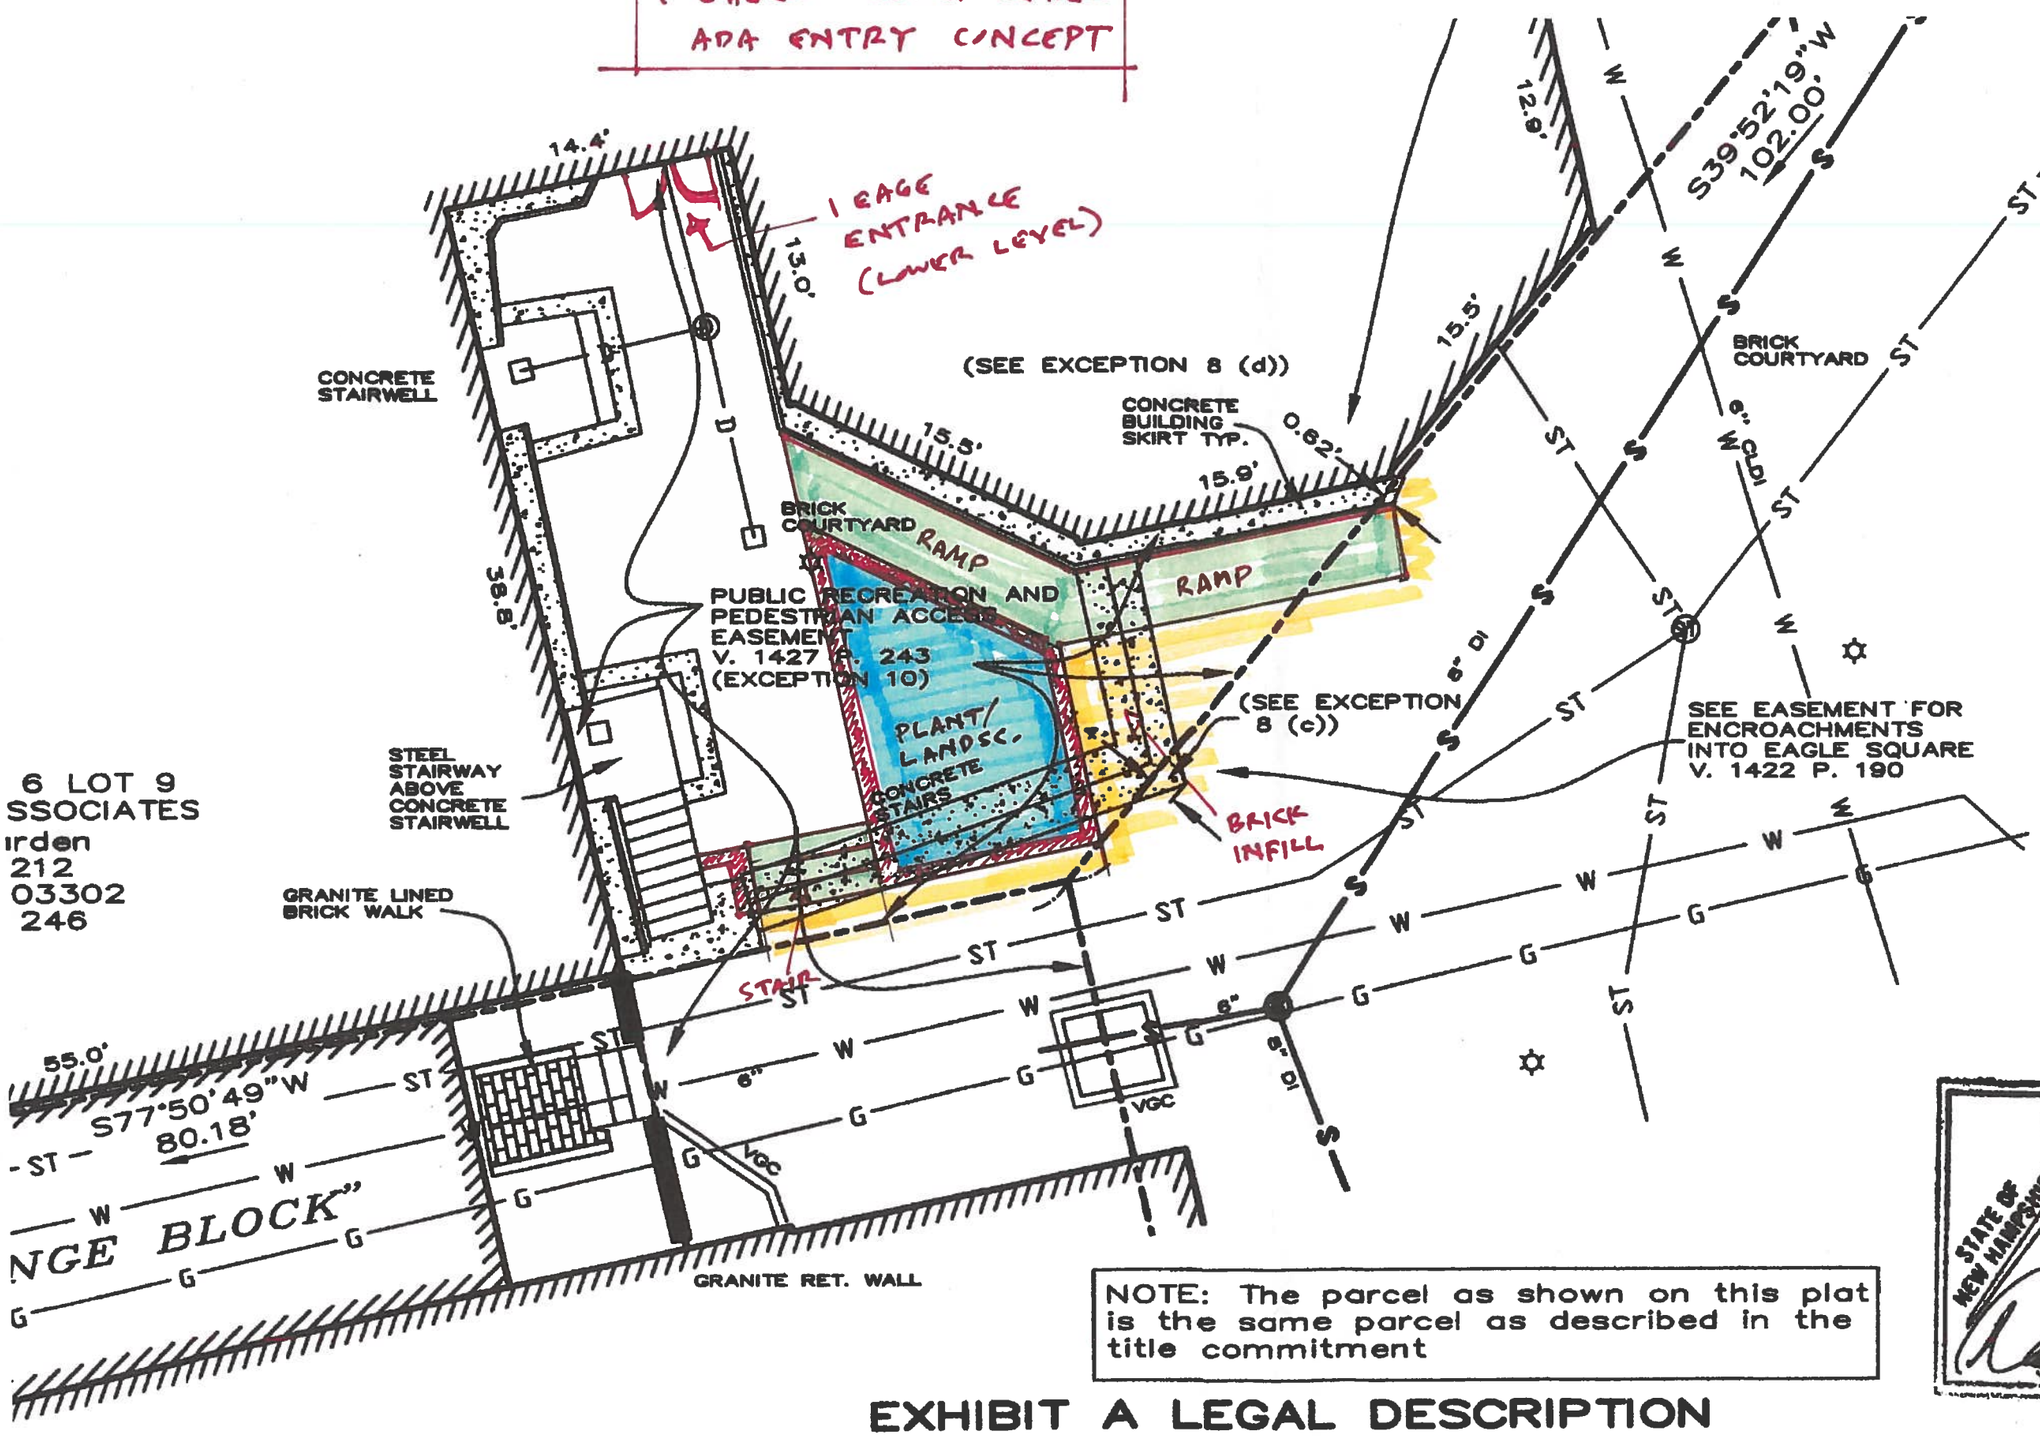

NOTE: The parcel as shown on this plat is the same parcel as described in the title commitment

EXHIBIT A LEGAL DESCRIPTION

AND A MINIMUM

CERTIFICATION P
PLAT IS NOT A
LINES OF STREE
PRIVATE STREET
WAYS ARE SHOV

SIGNATURE

TO: GRANITE
("QALICB");
MCD SUBSIDIAR
("SUB-CDE 11")
MCD SUBSIDIAR
("SUB-CDE 12")
MASCOMA COMM
COMPANY ("CDE
MASCOMA BANK
LAWS OF NH (M
GRANITE CENTER
COMPANY("INVES
GRANITE CENTER
LLC");
PNC NEW MARKI
COMPANY ("NMT
PNC BANK, NAT
("BANK") AND T
FIRST AMERICAN

THIS IS TO CER
WHICH IT IS BAS
MINIMUM STAND
SURVEYS, JOINT
INCLUDES ITEMS
WALLS ARE A F
A THEREOF.

THE FIELD WORK

QALICB, CDE, SU
INVESTOR, MASC
THEIR RESPECTI
CERTIFICATES C

[SEAL]

STATE OF NEW HAMPSHIRE
LICENSED LAND SURVEYOR
NO. 859
DANIEL J. MULLEN
SIGNATURE

7/30/18