




West Elevation

$\frac{1}{8}" = 1'-0"$




South Elevation

$\frac{1}{8}'' = 1'-0''$

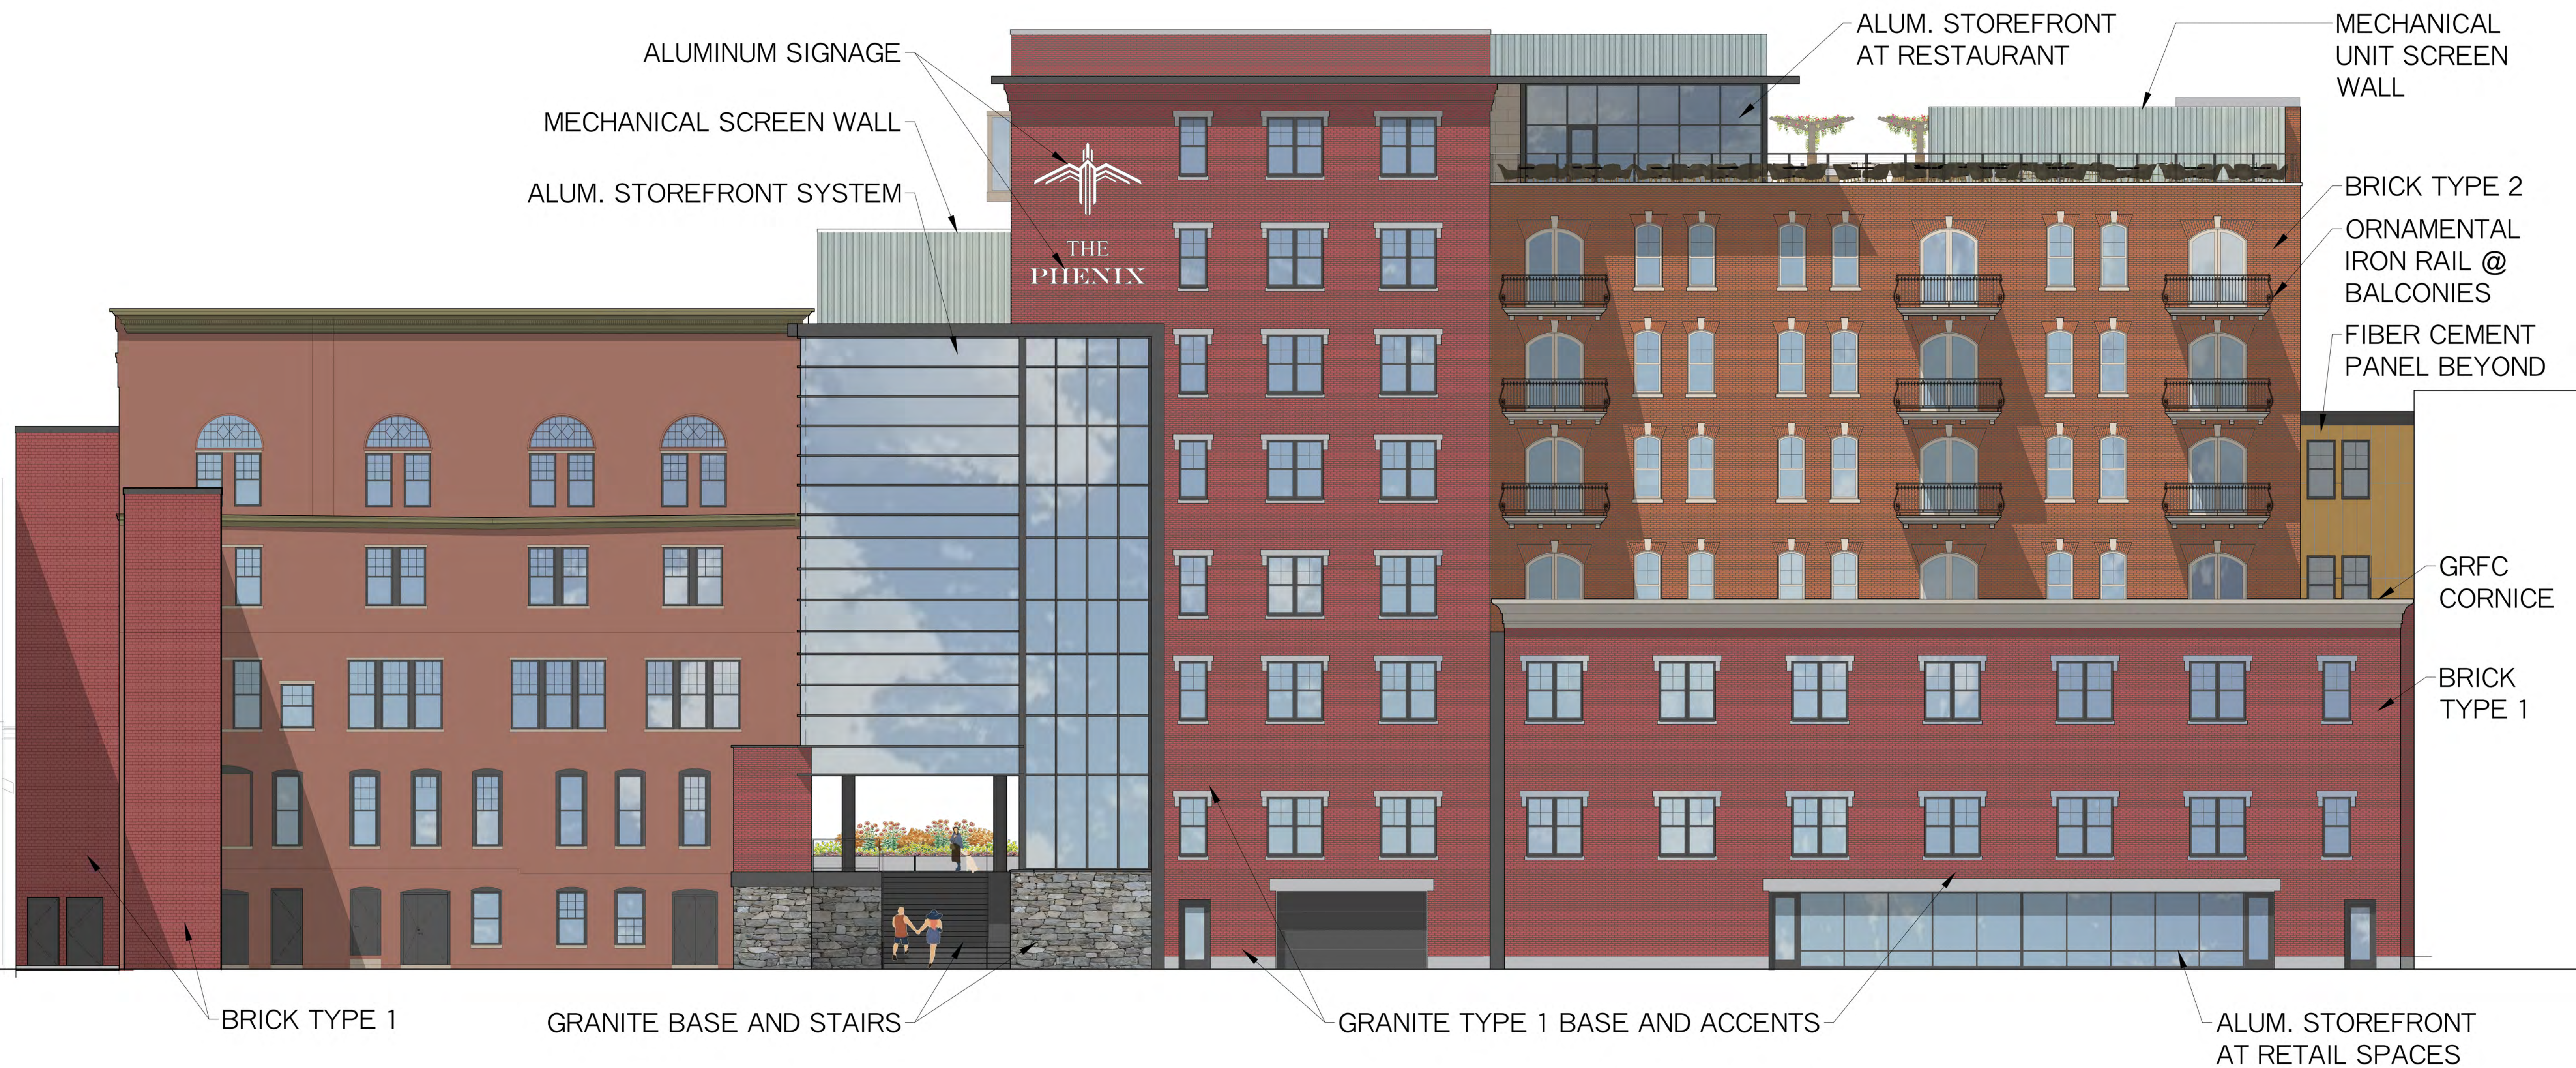

East Elevation

1/8" = 1'-0"

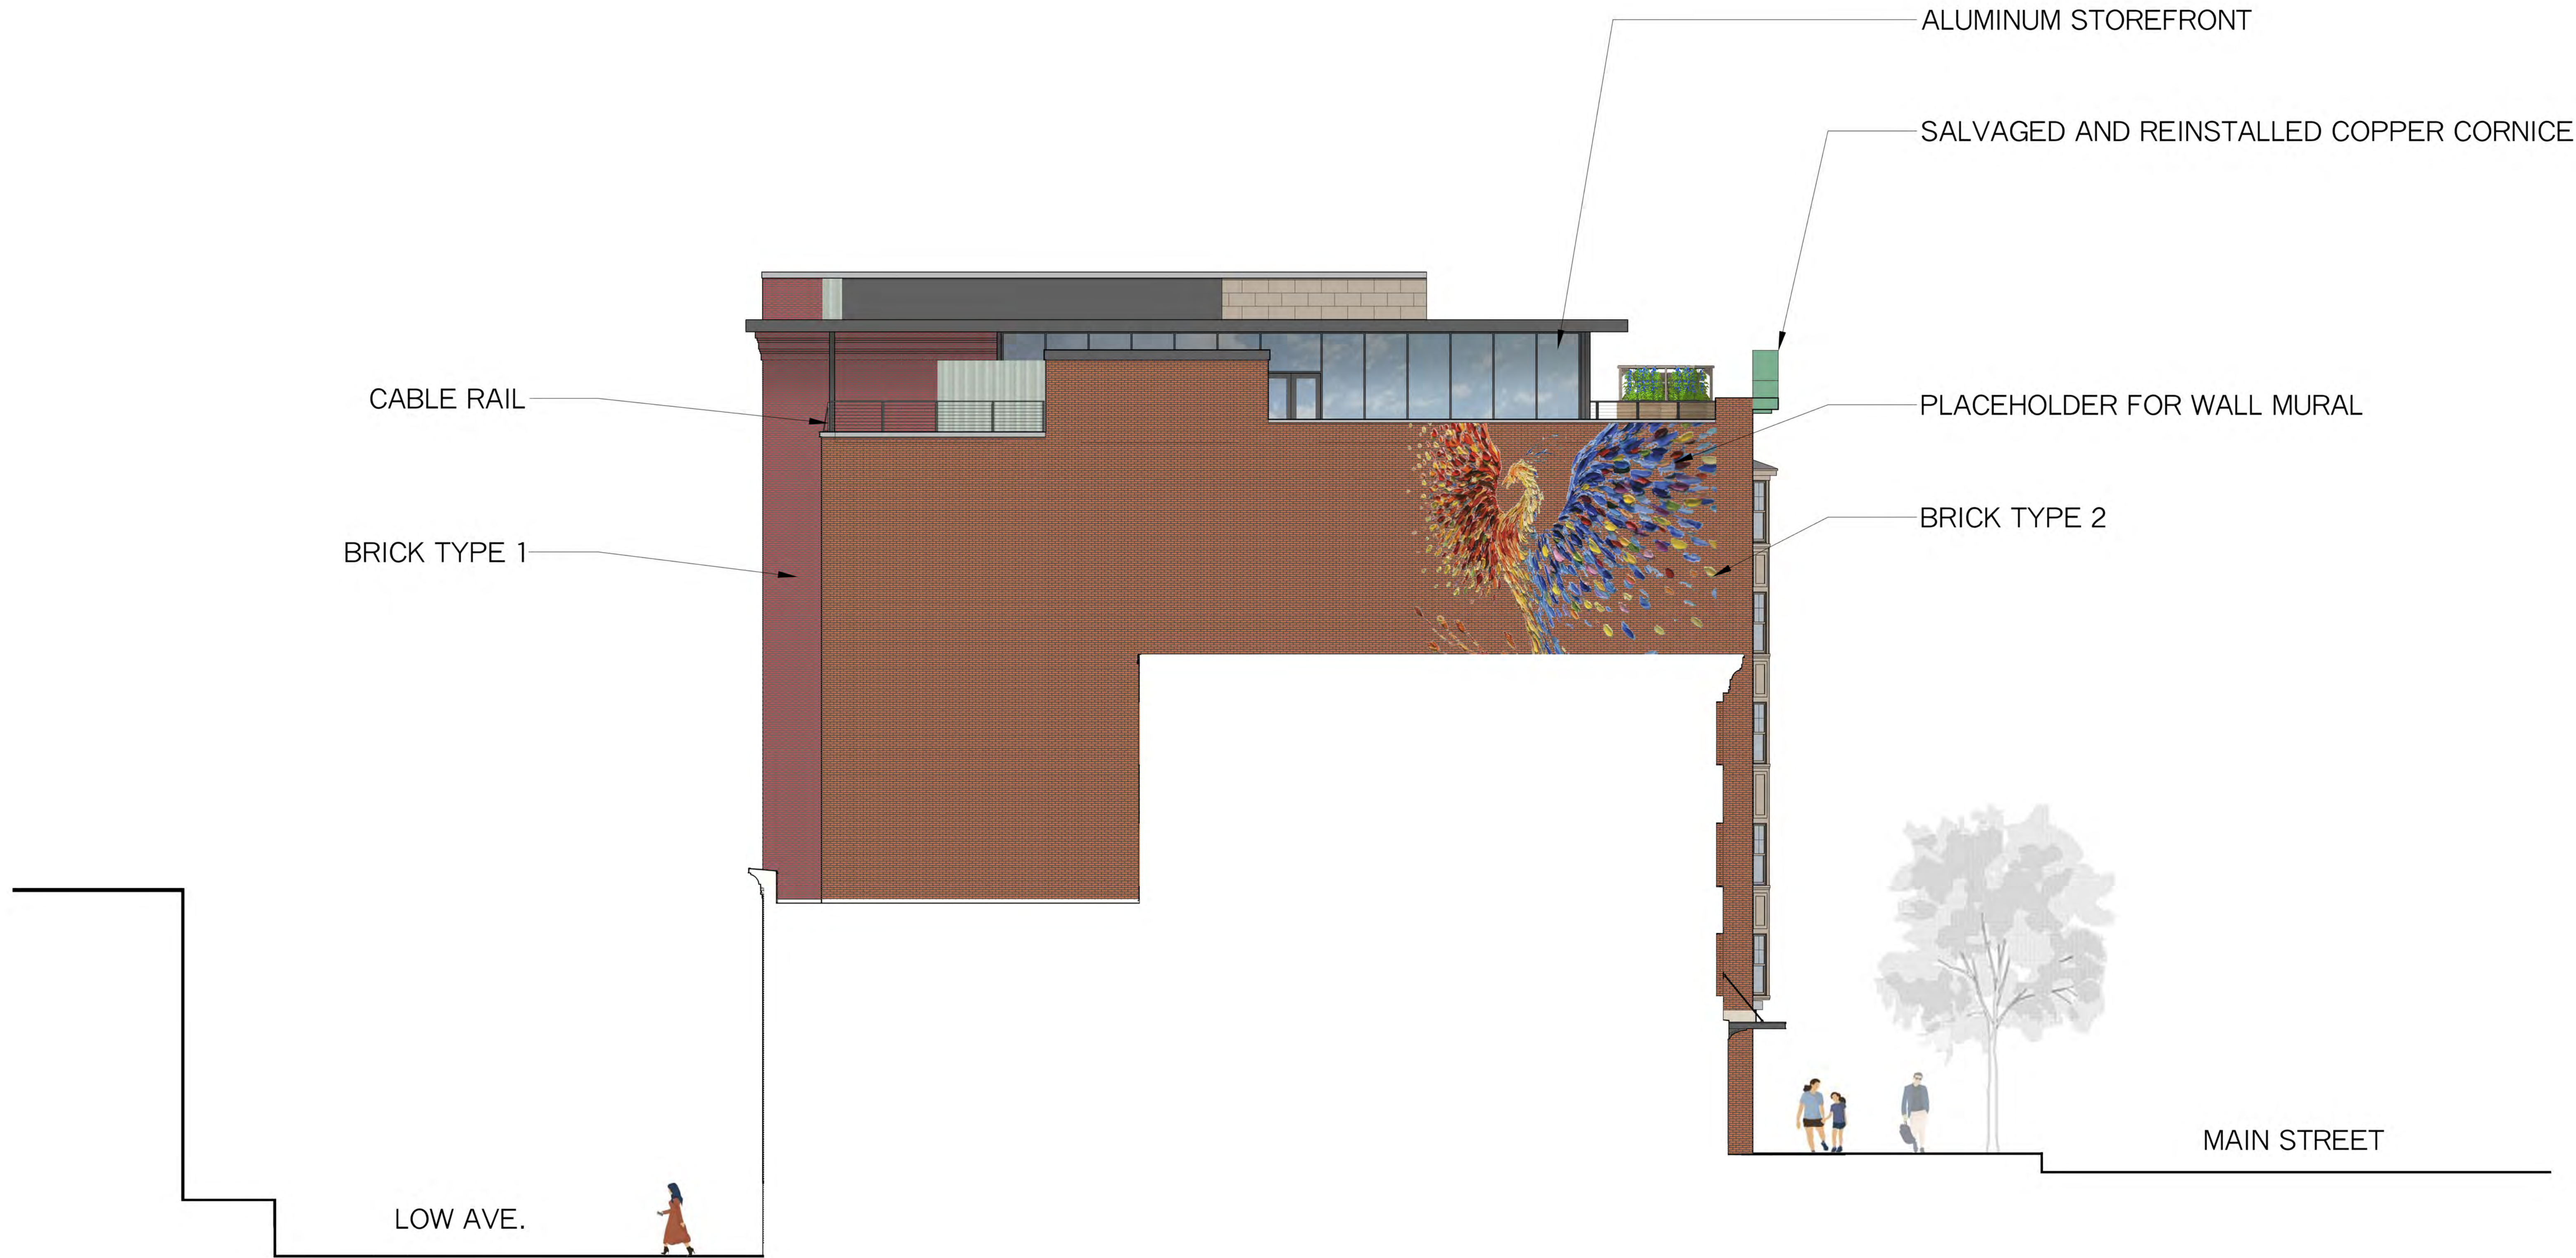

North Elevation


1/8" = 1'-0"




VIEW 1
DAYTIME

VIEW 1
NIGHT




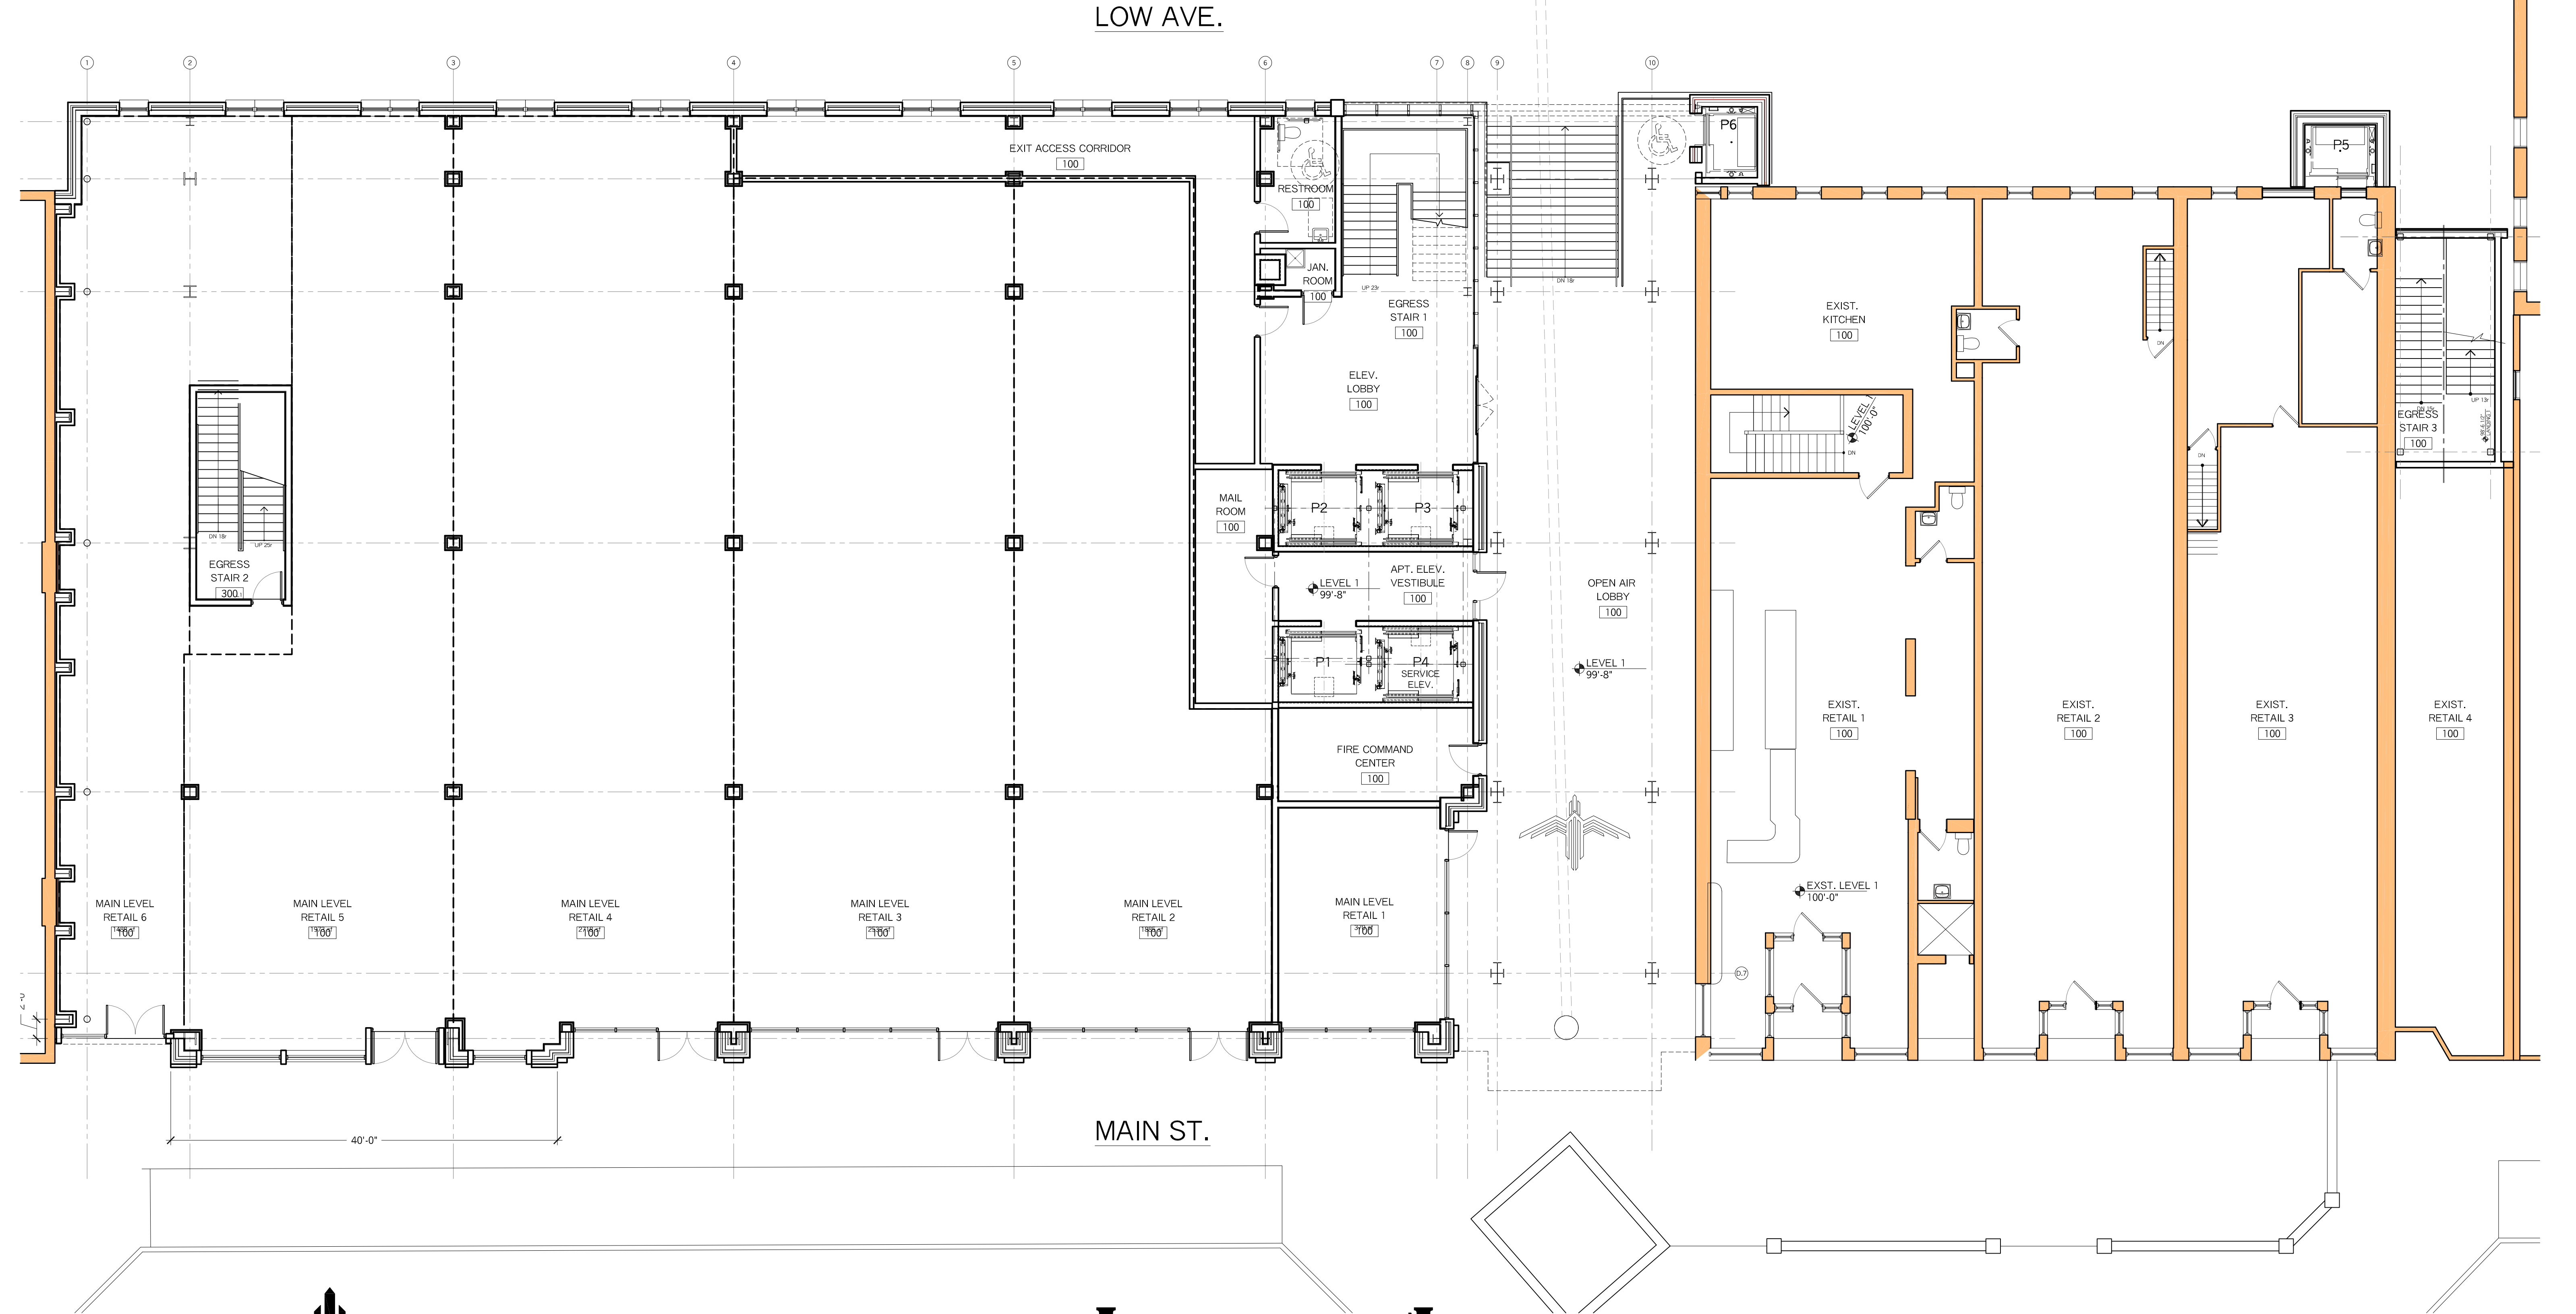



LEVEL 1

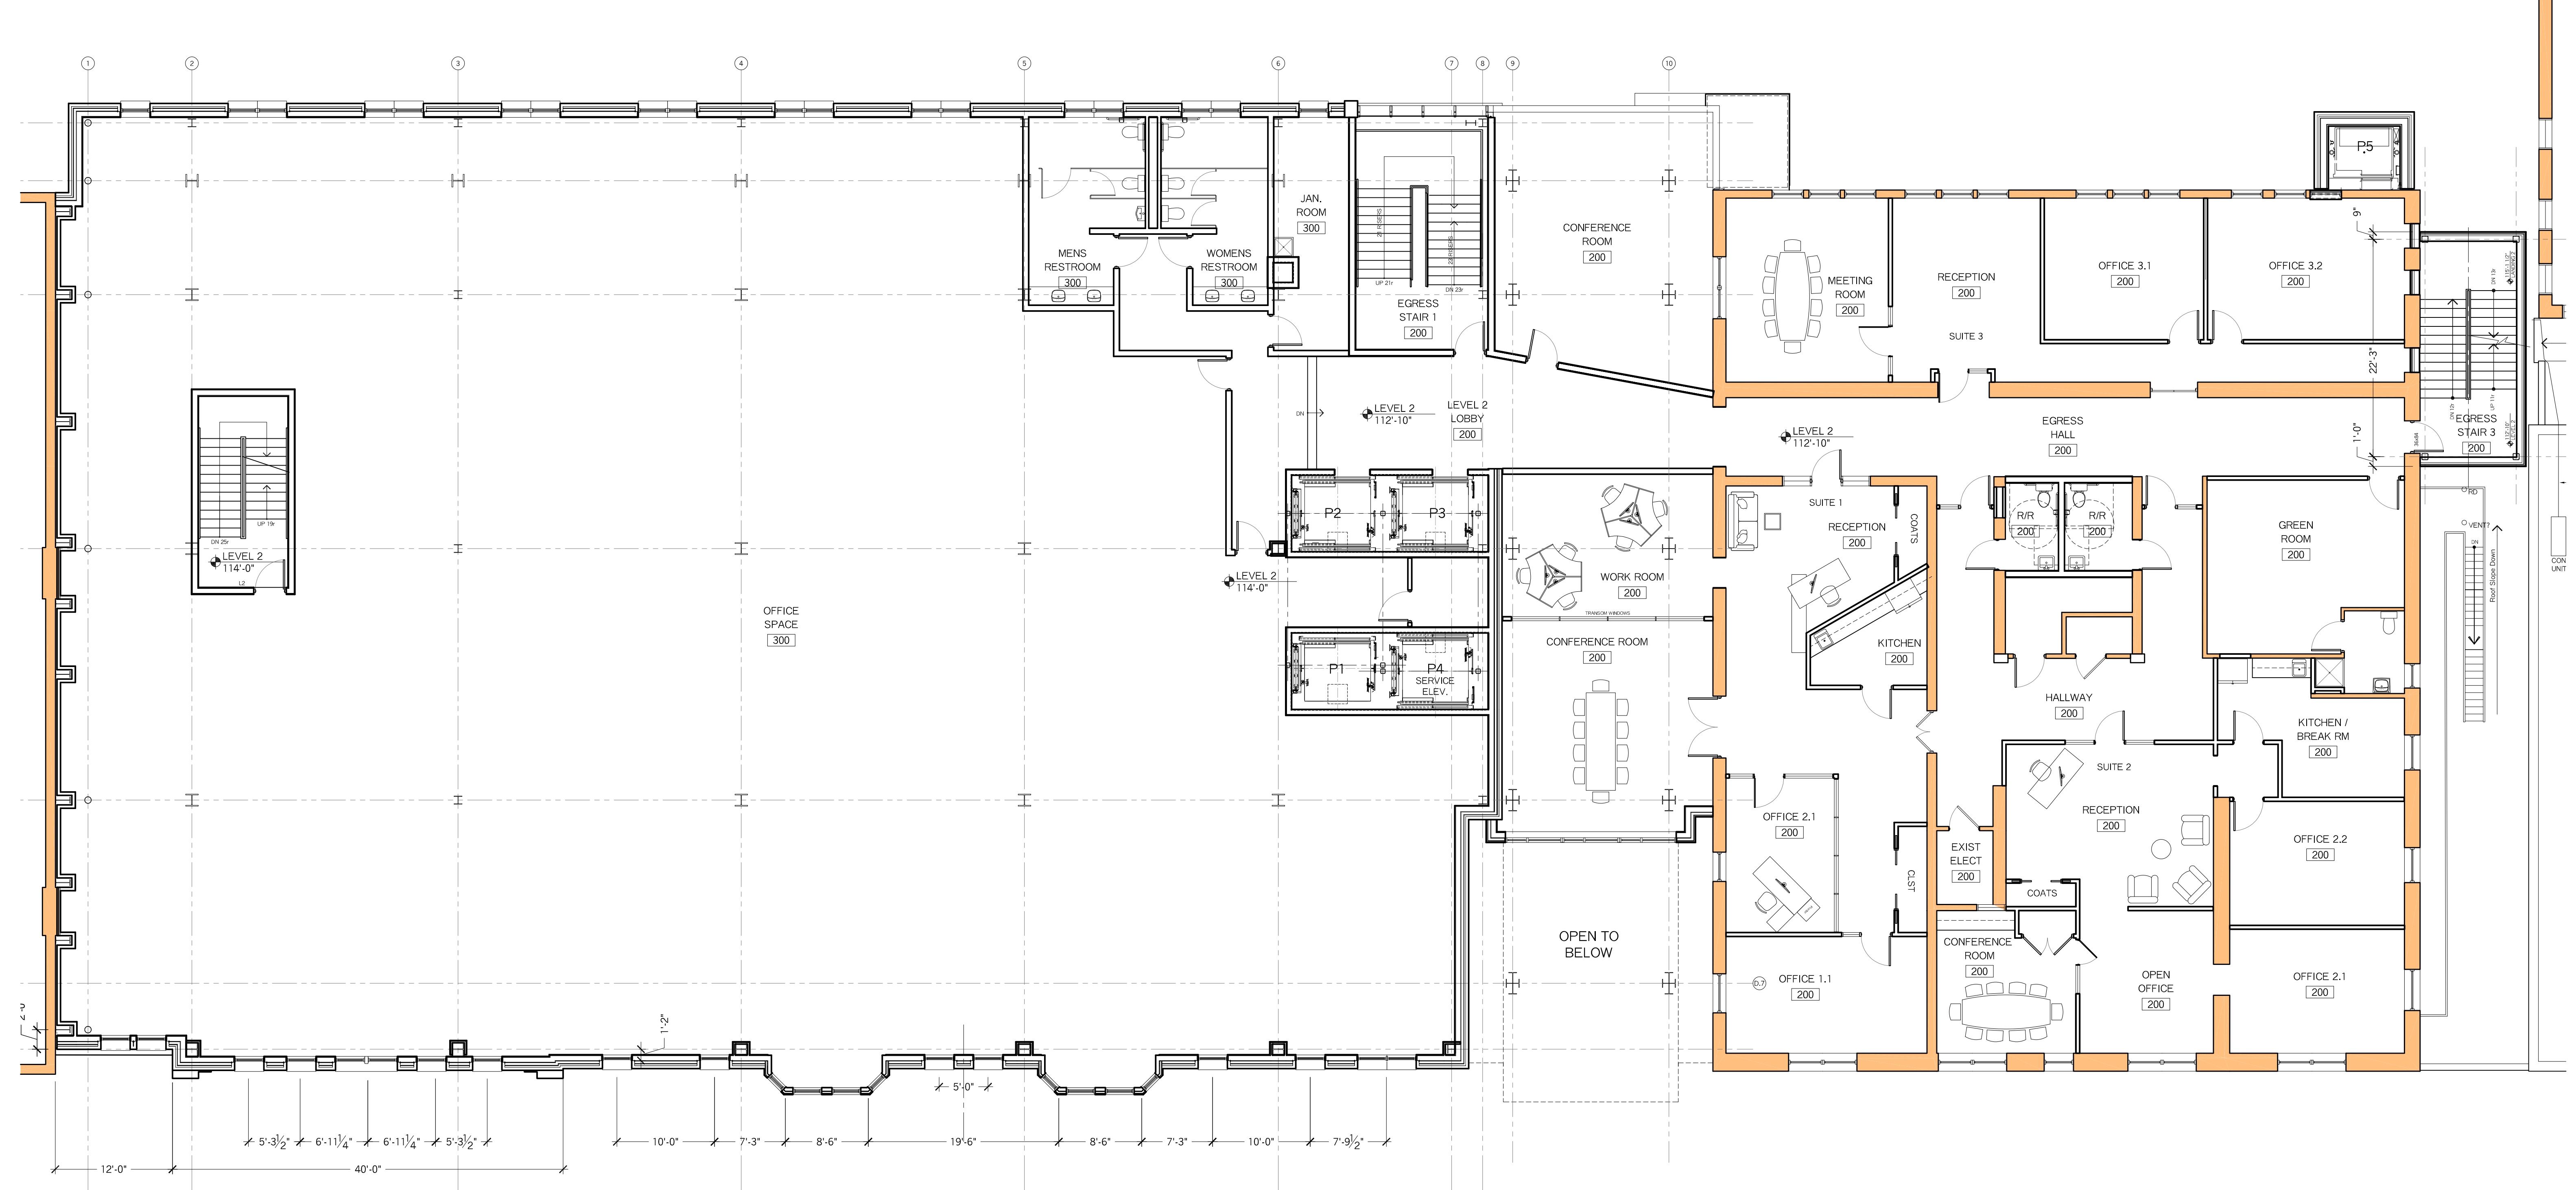


LEVEL 2

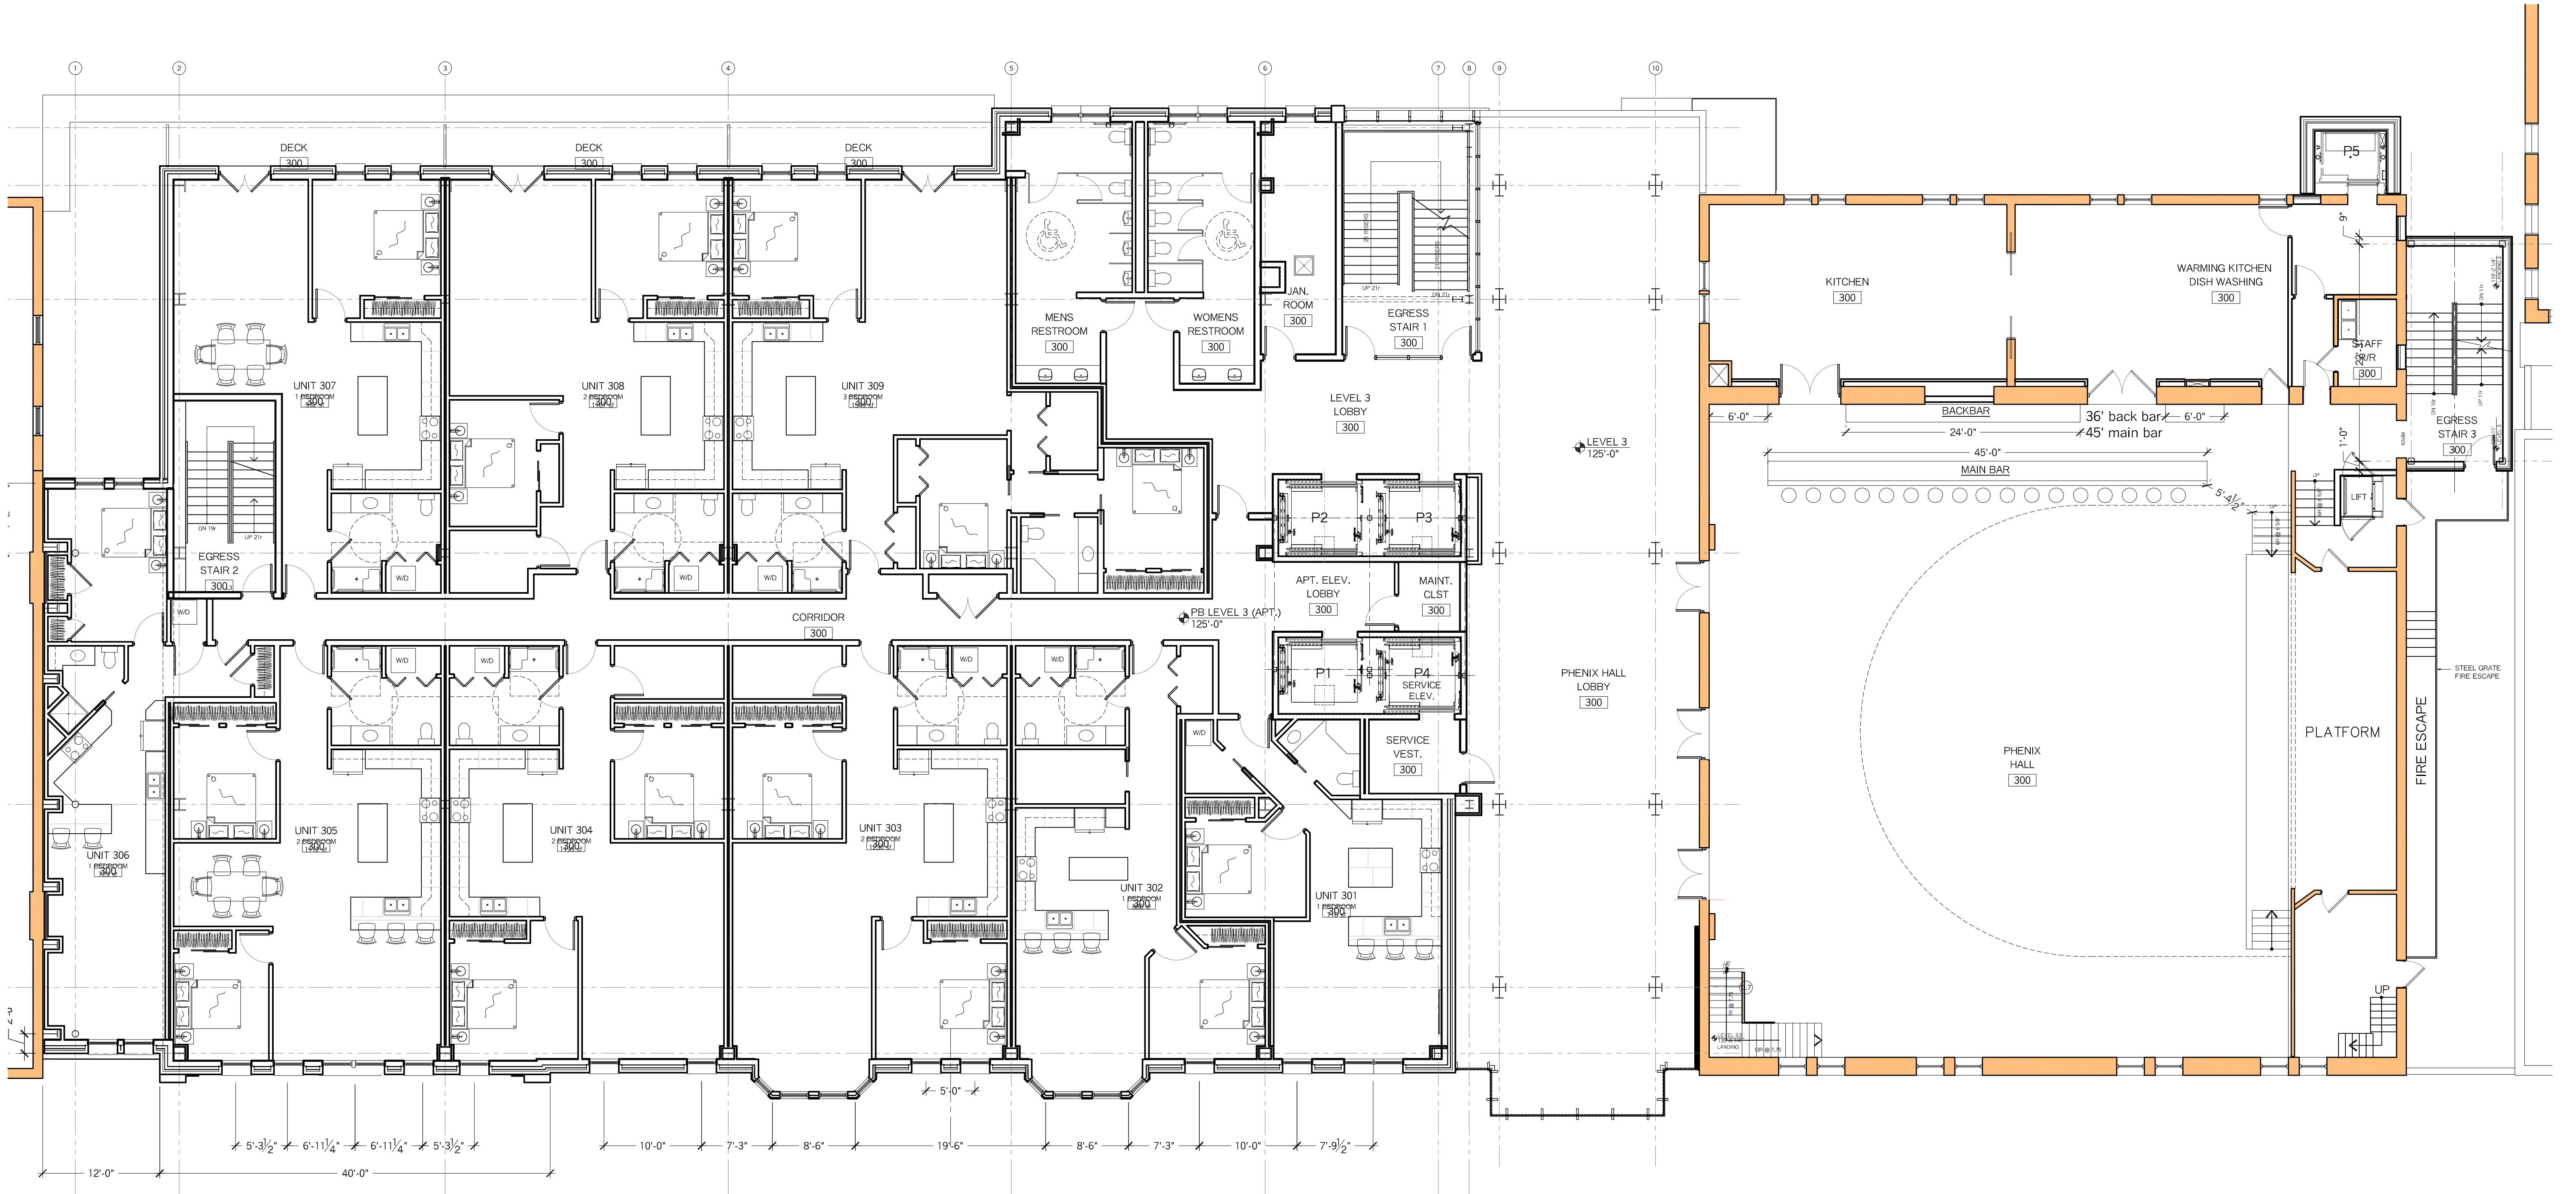


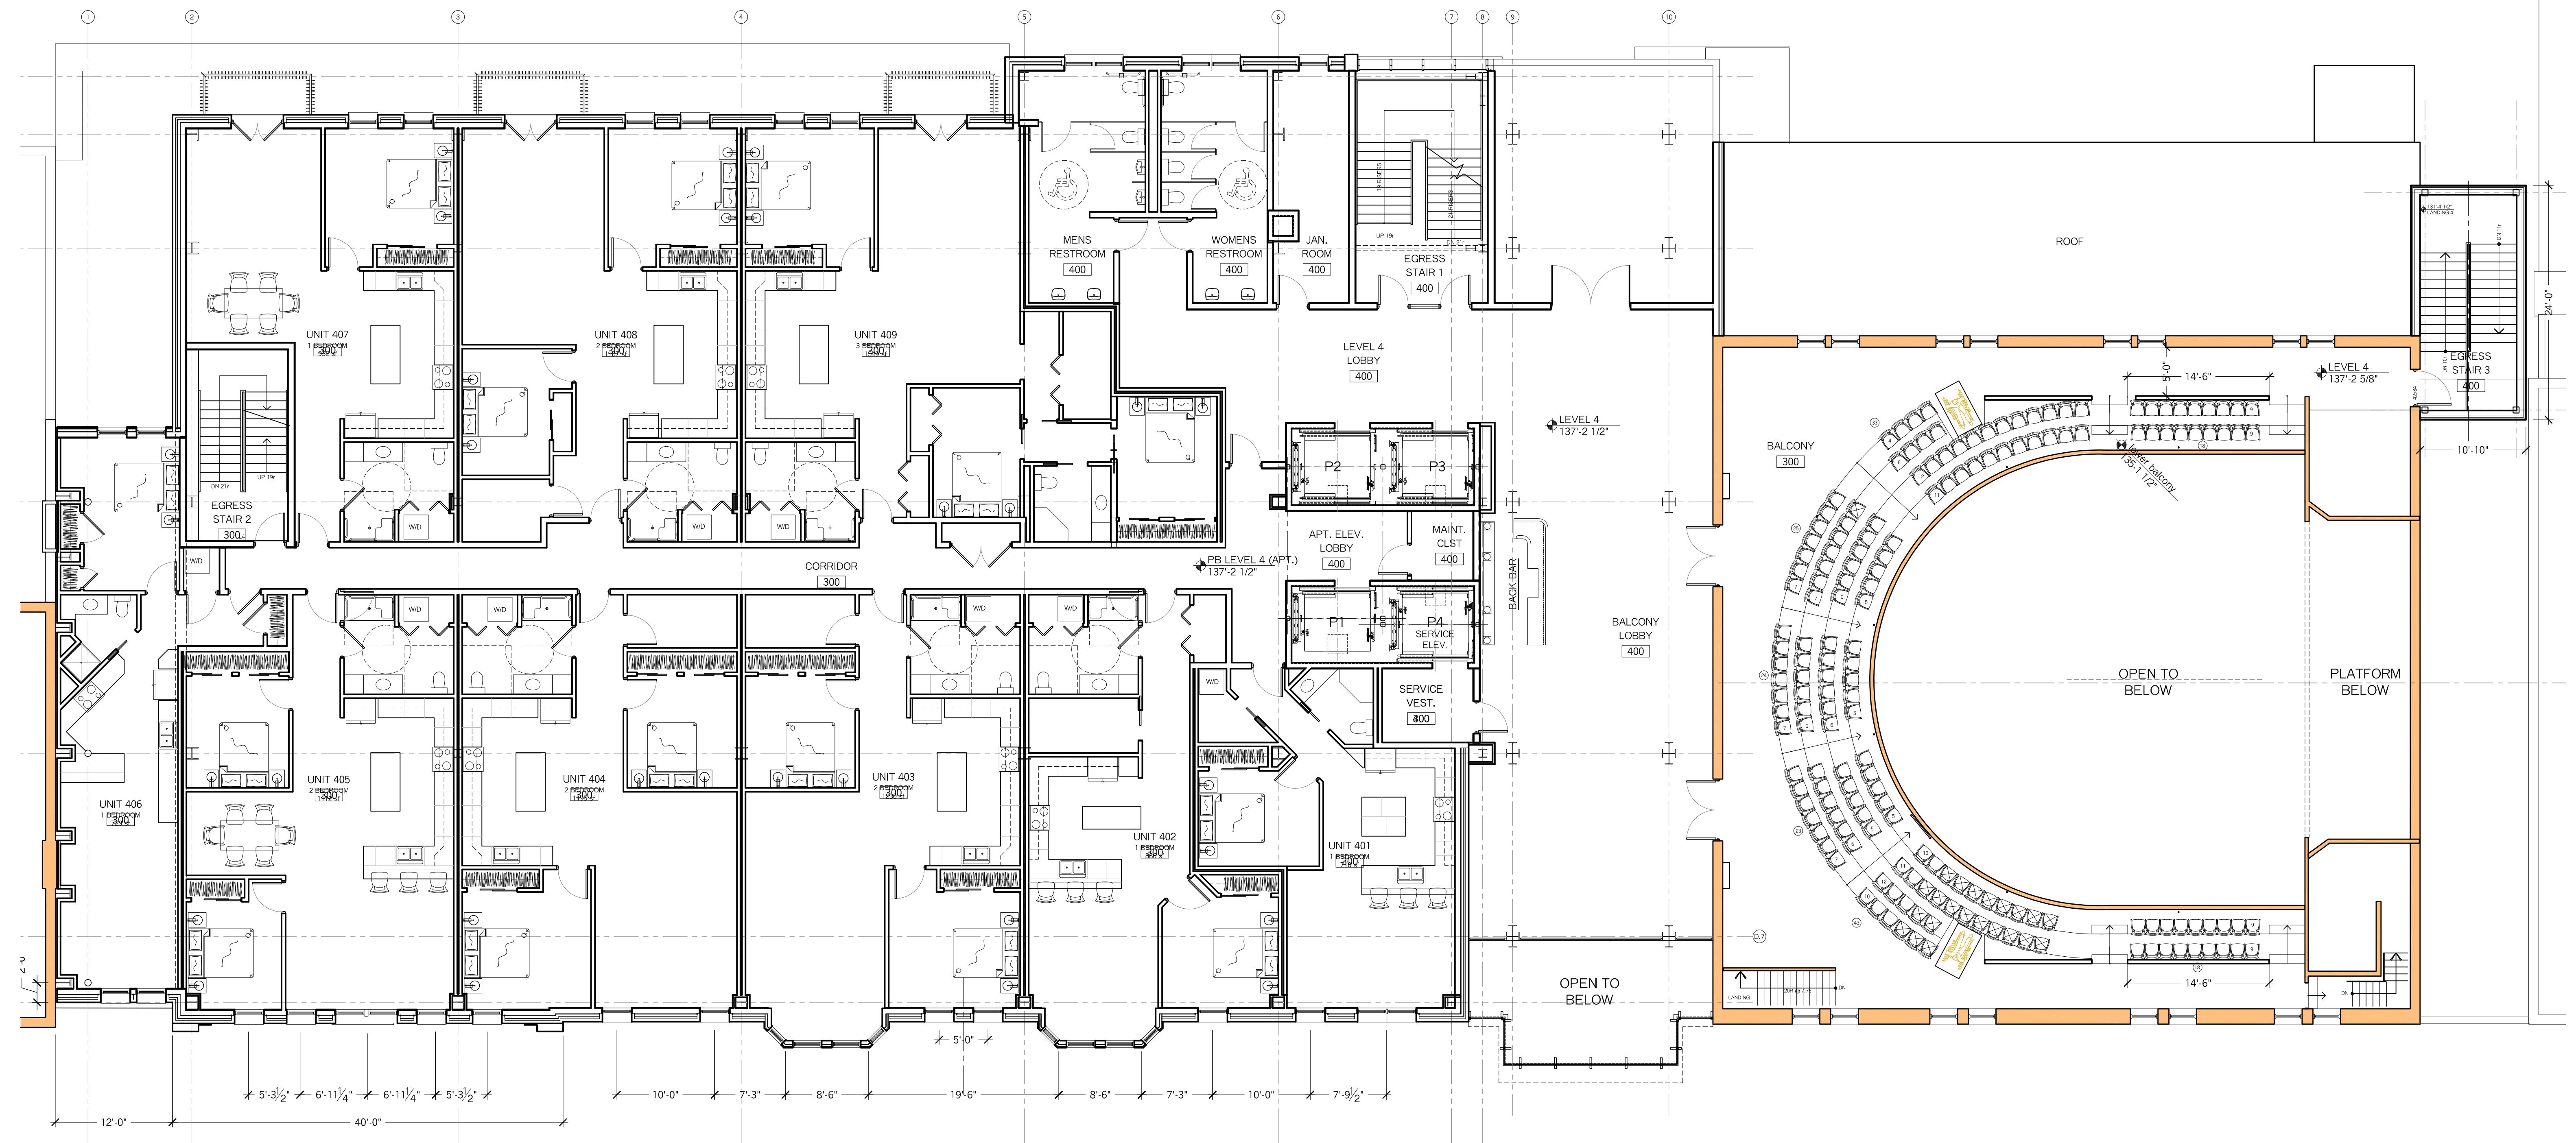

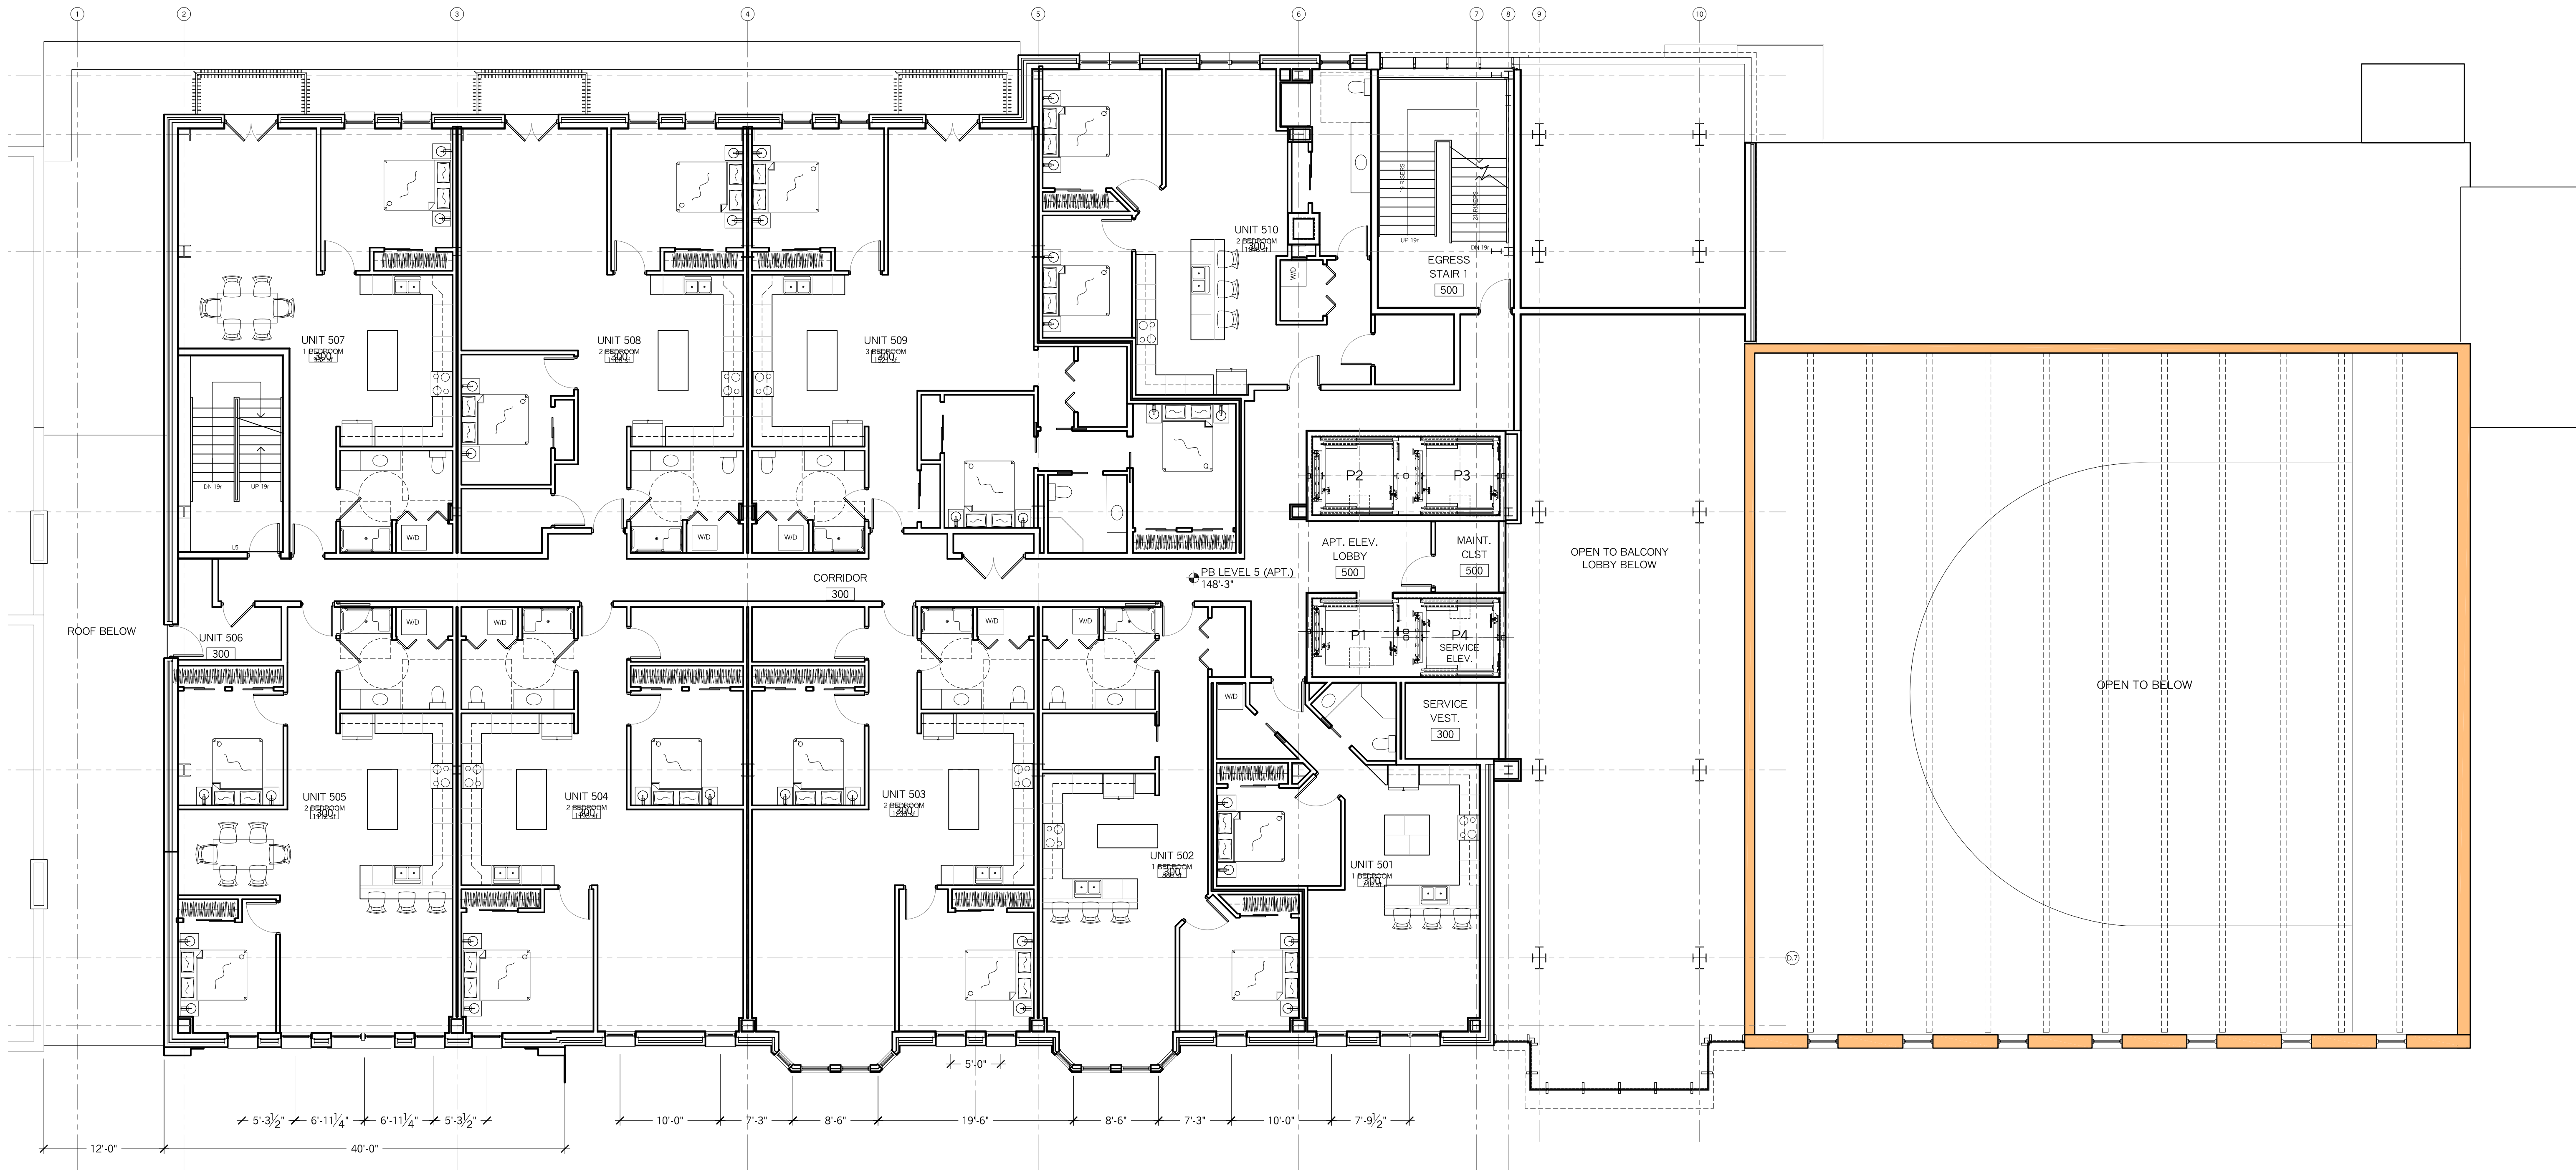

LEVEL 5

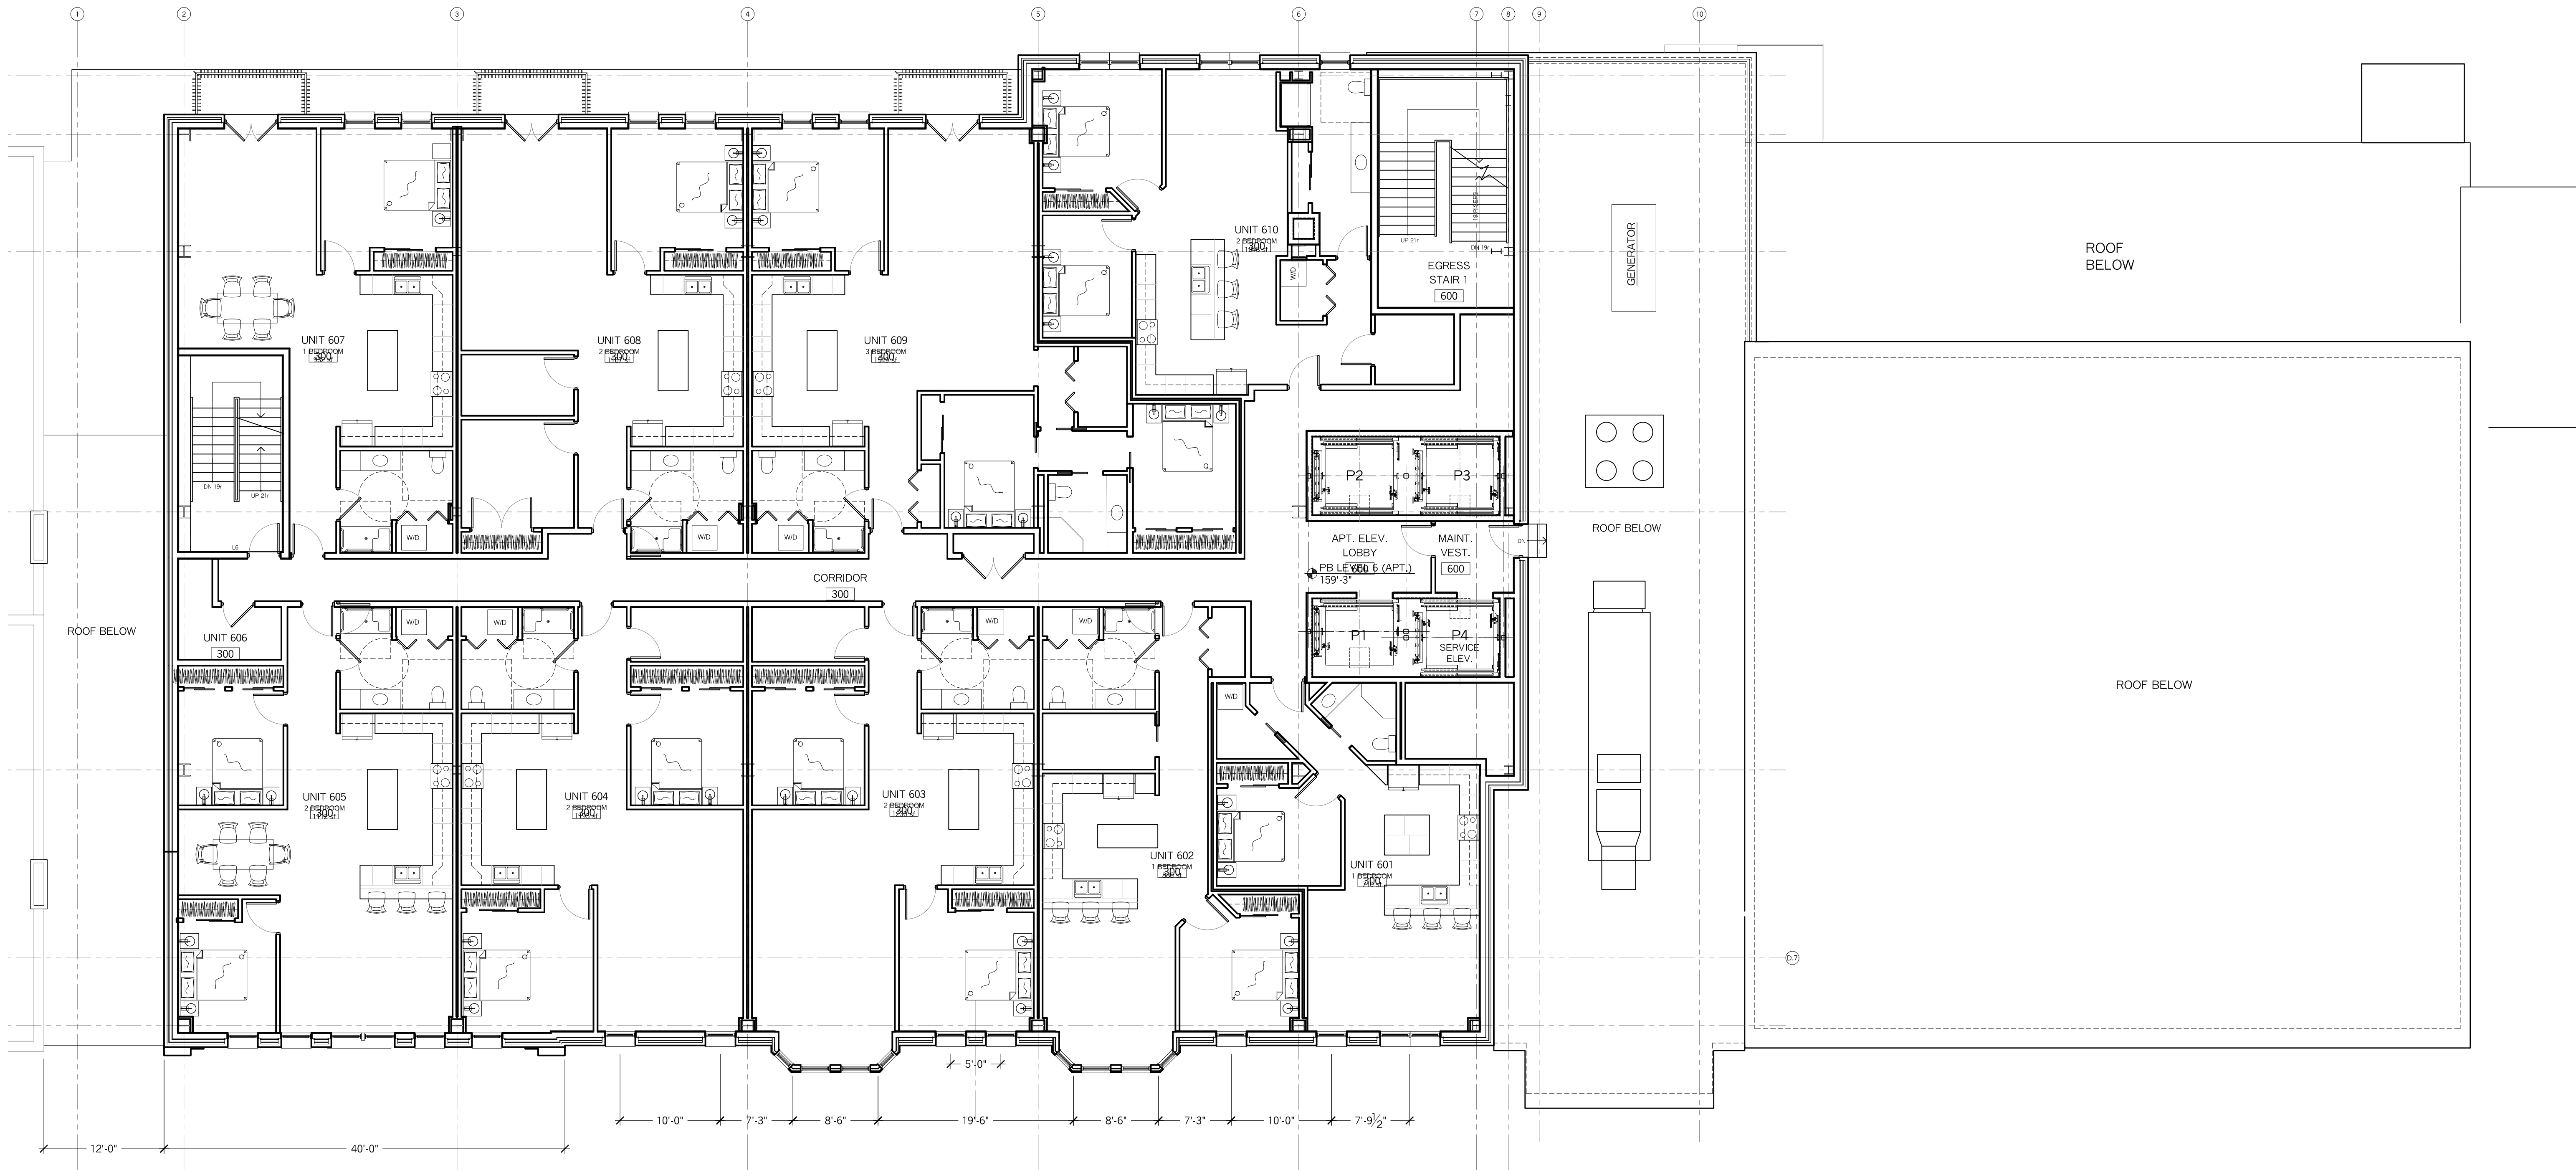


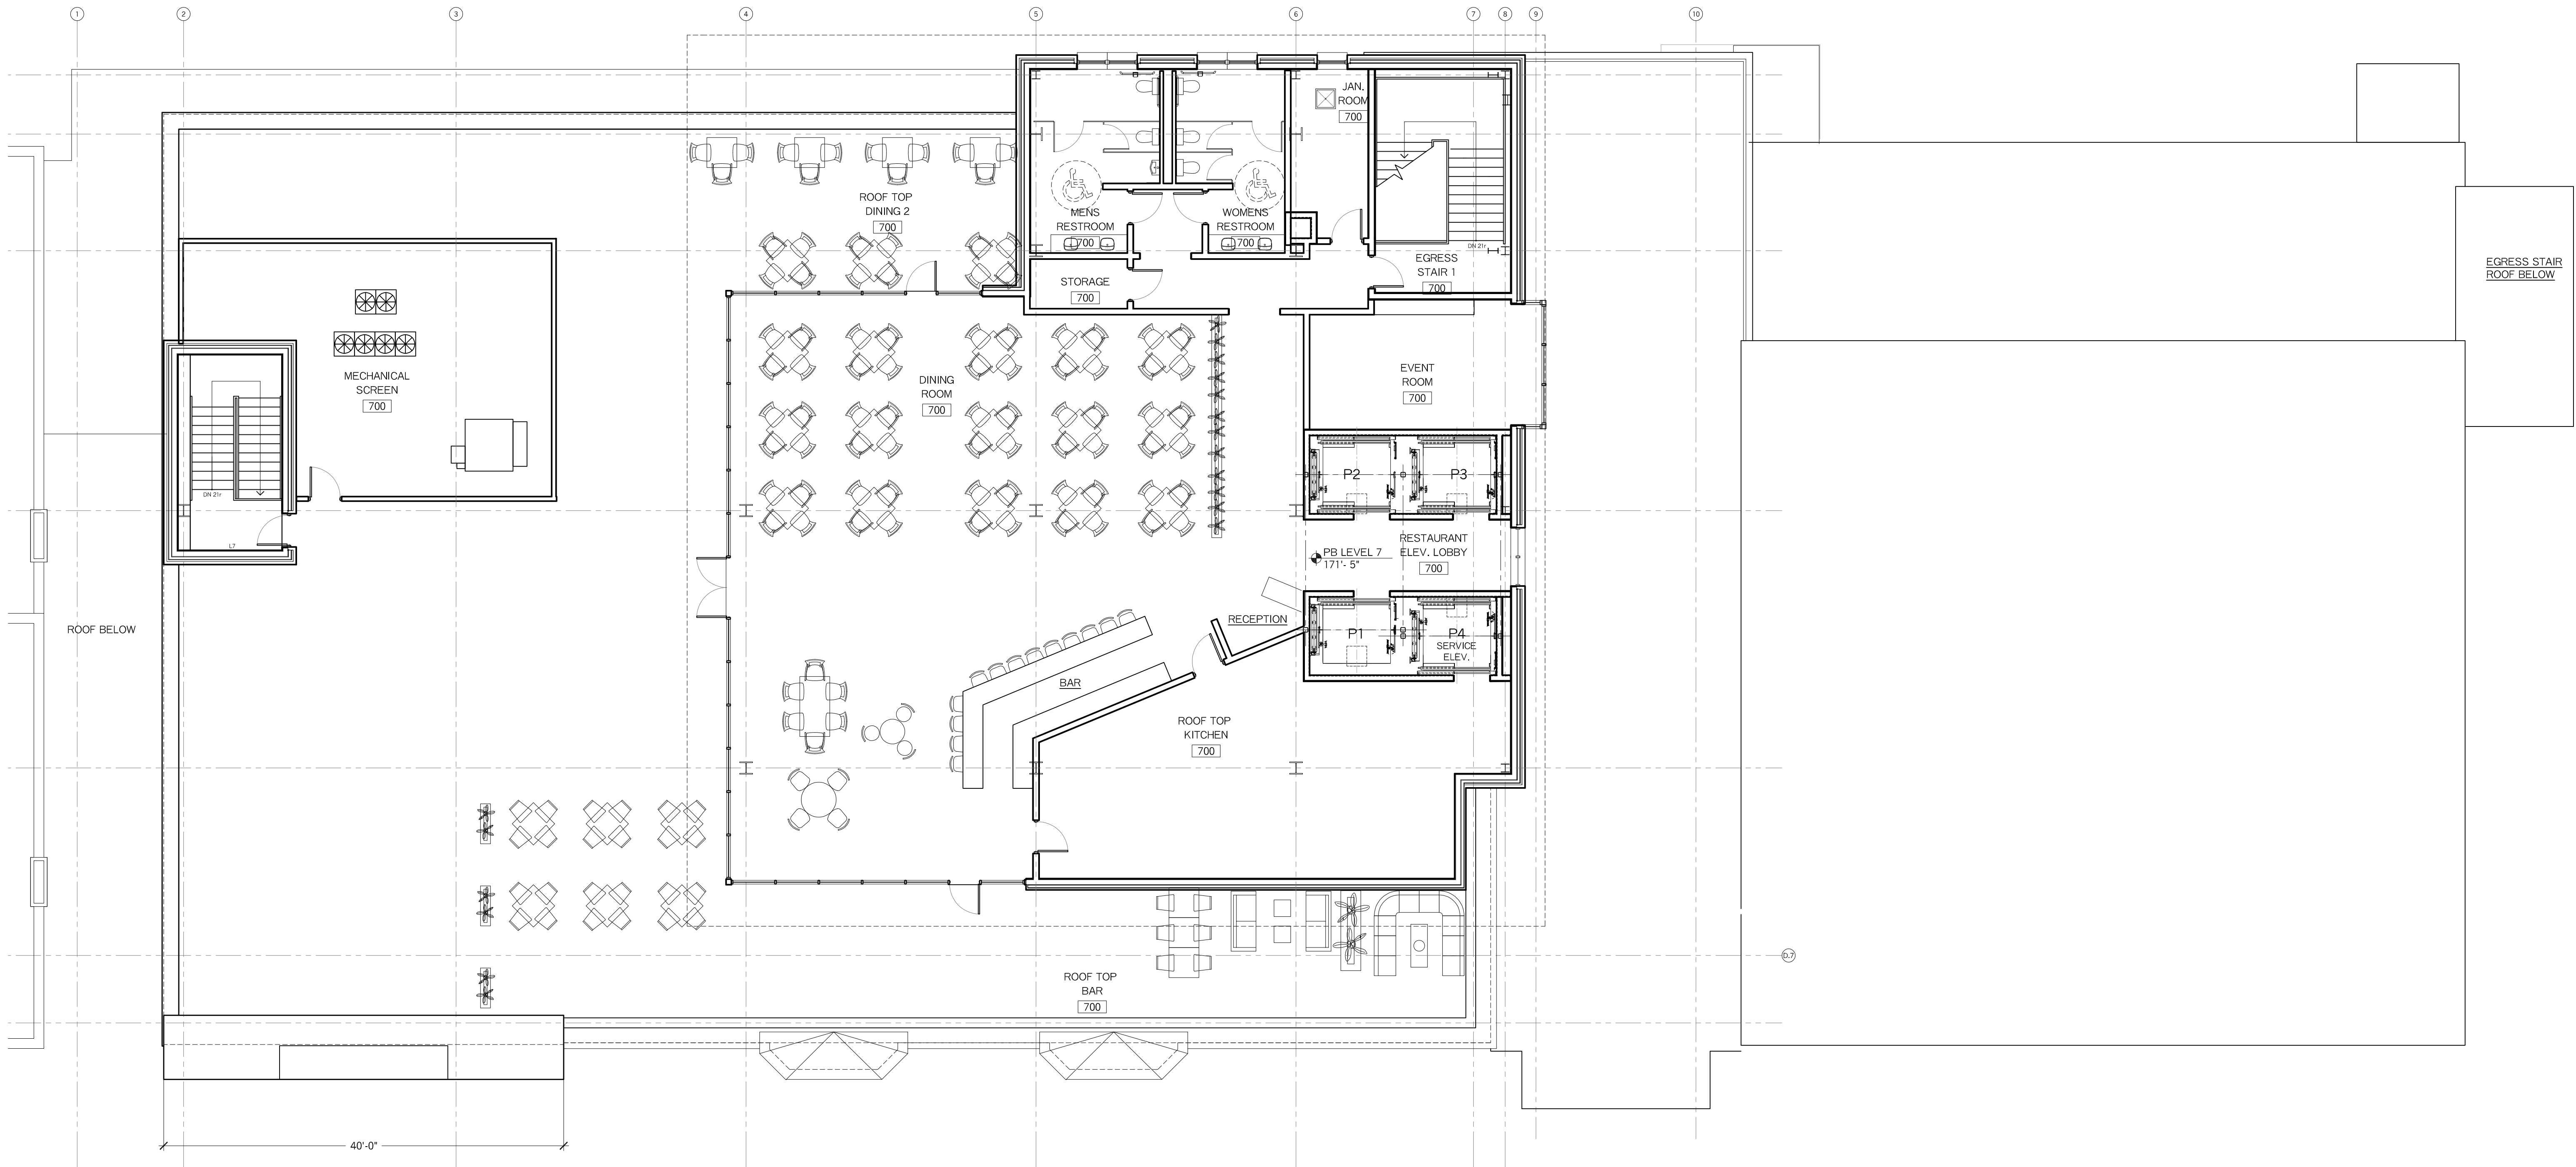

LEVEL 7



Concept Floor Plan
1/8" = 1'-0"

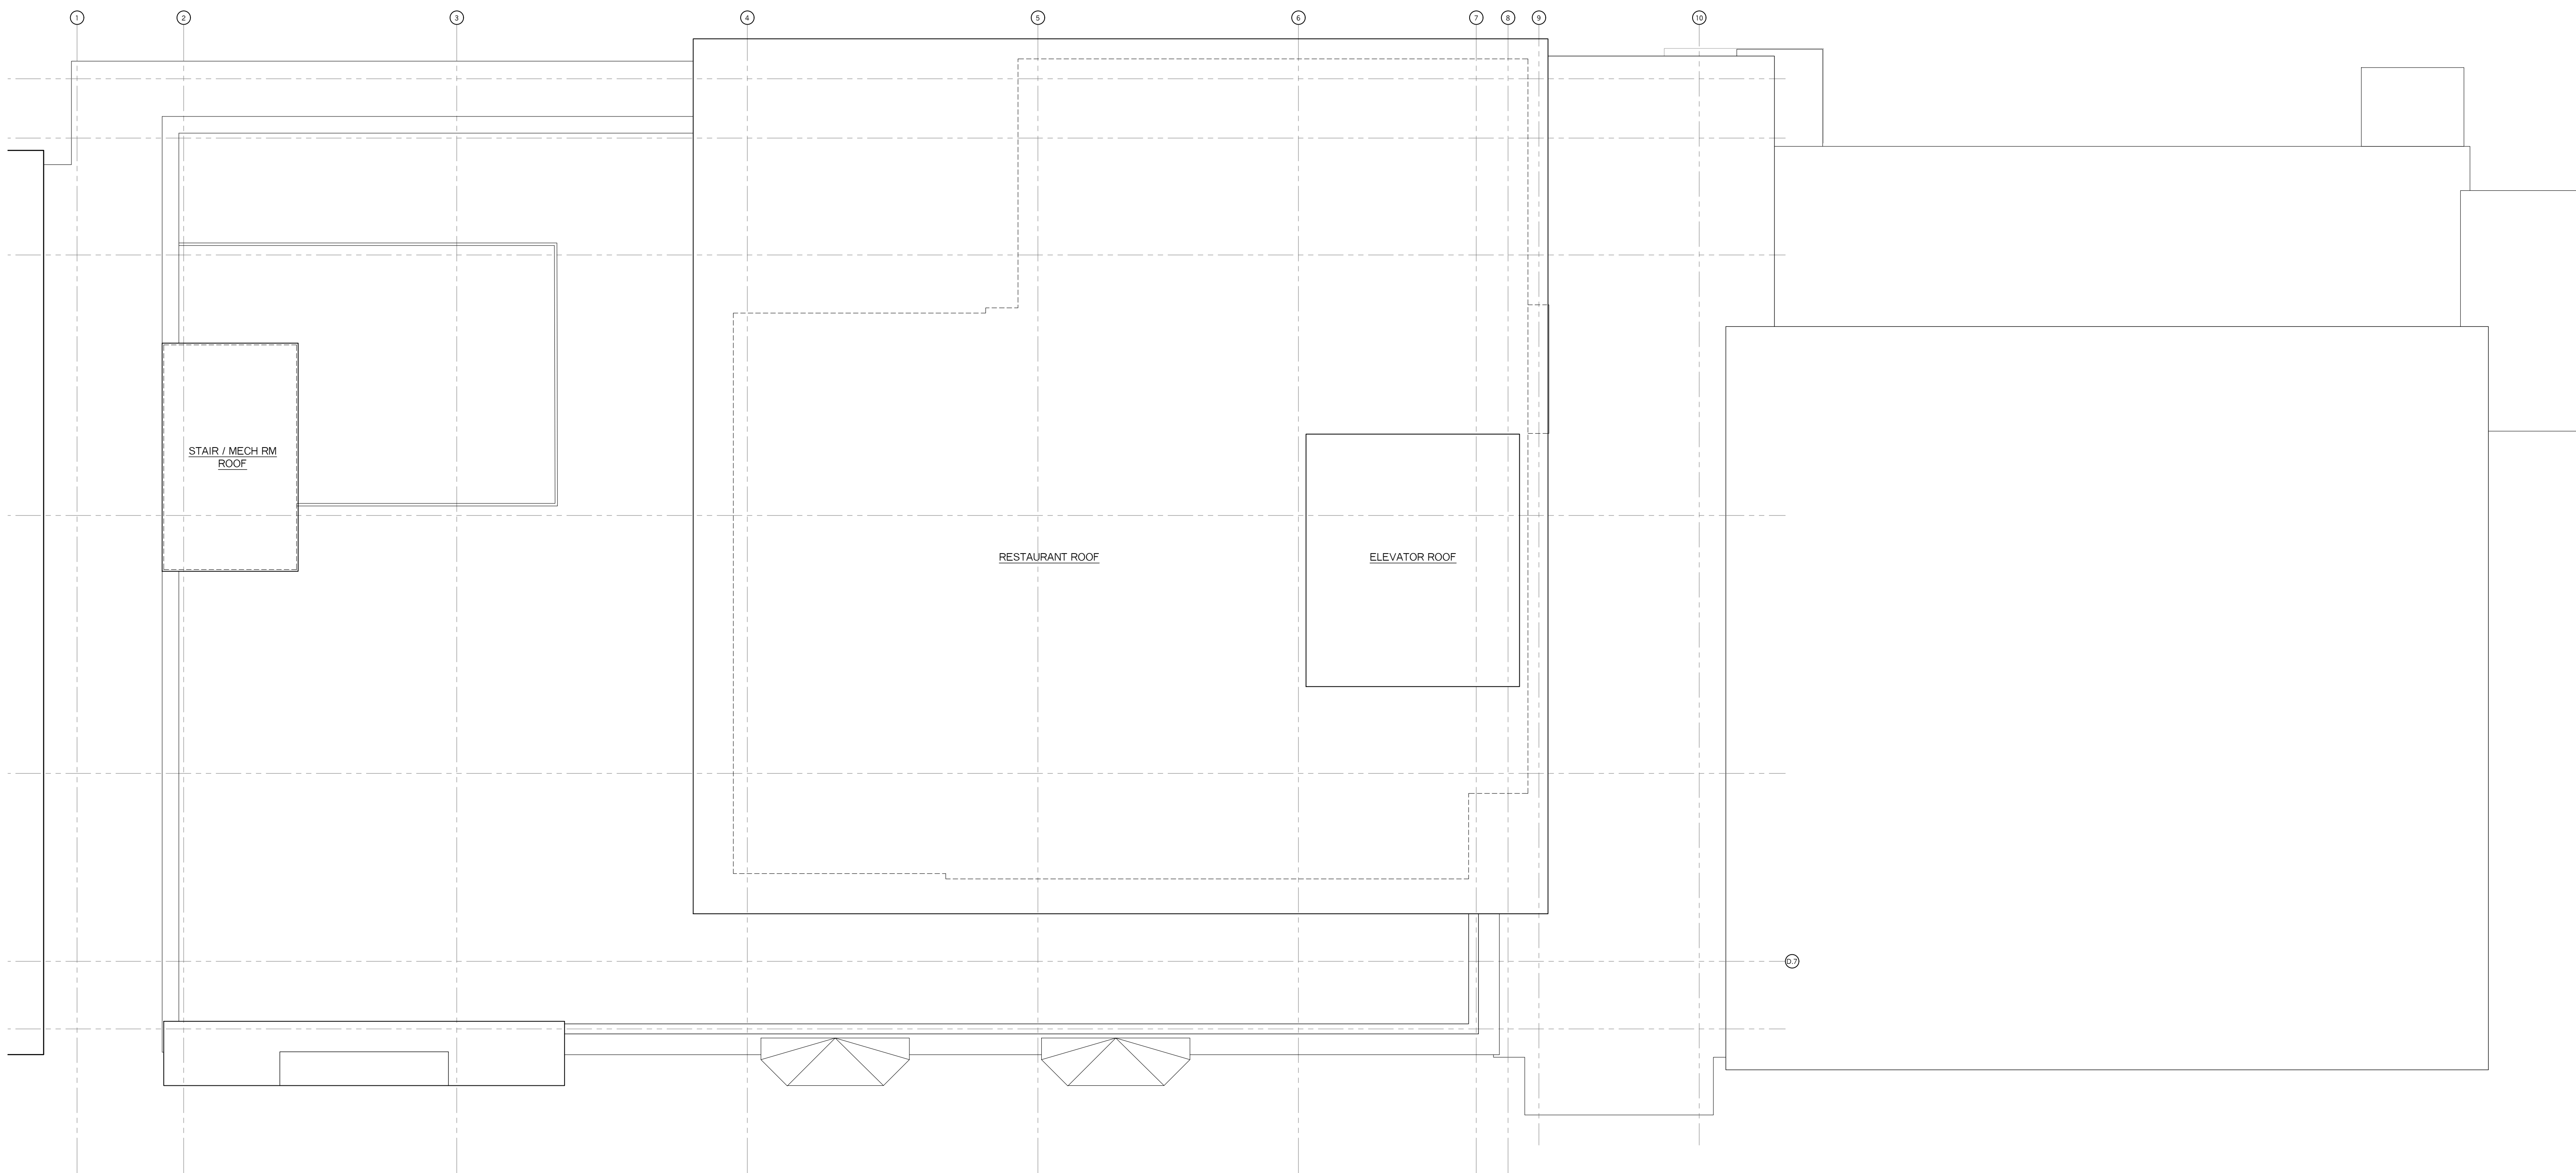

ROOF LEVEL



VIEW 2
DAYTIME



VIEW 2
NIGHT



VIEW 3
DAYTIME



VIEW 3
NIGHT